27 JUN 1981

05DM06 - 1002

0374_3581

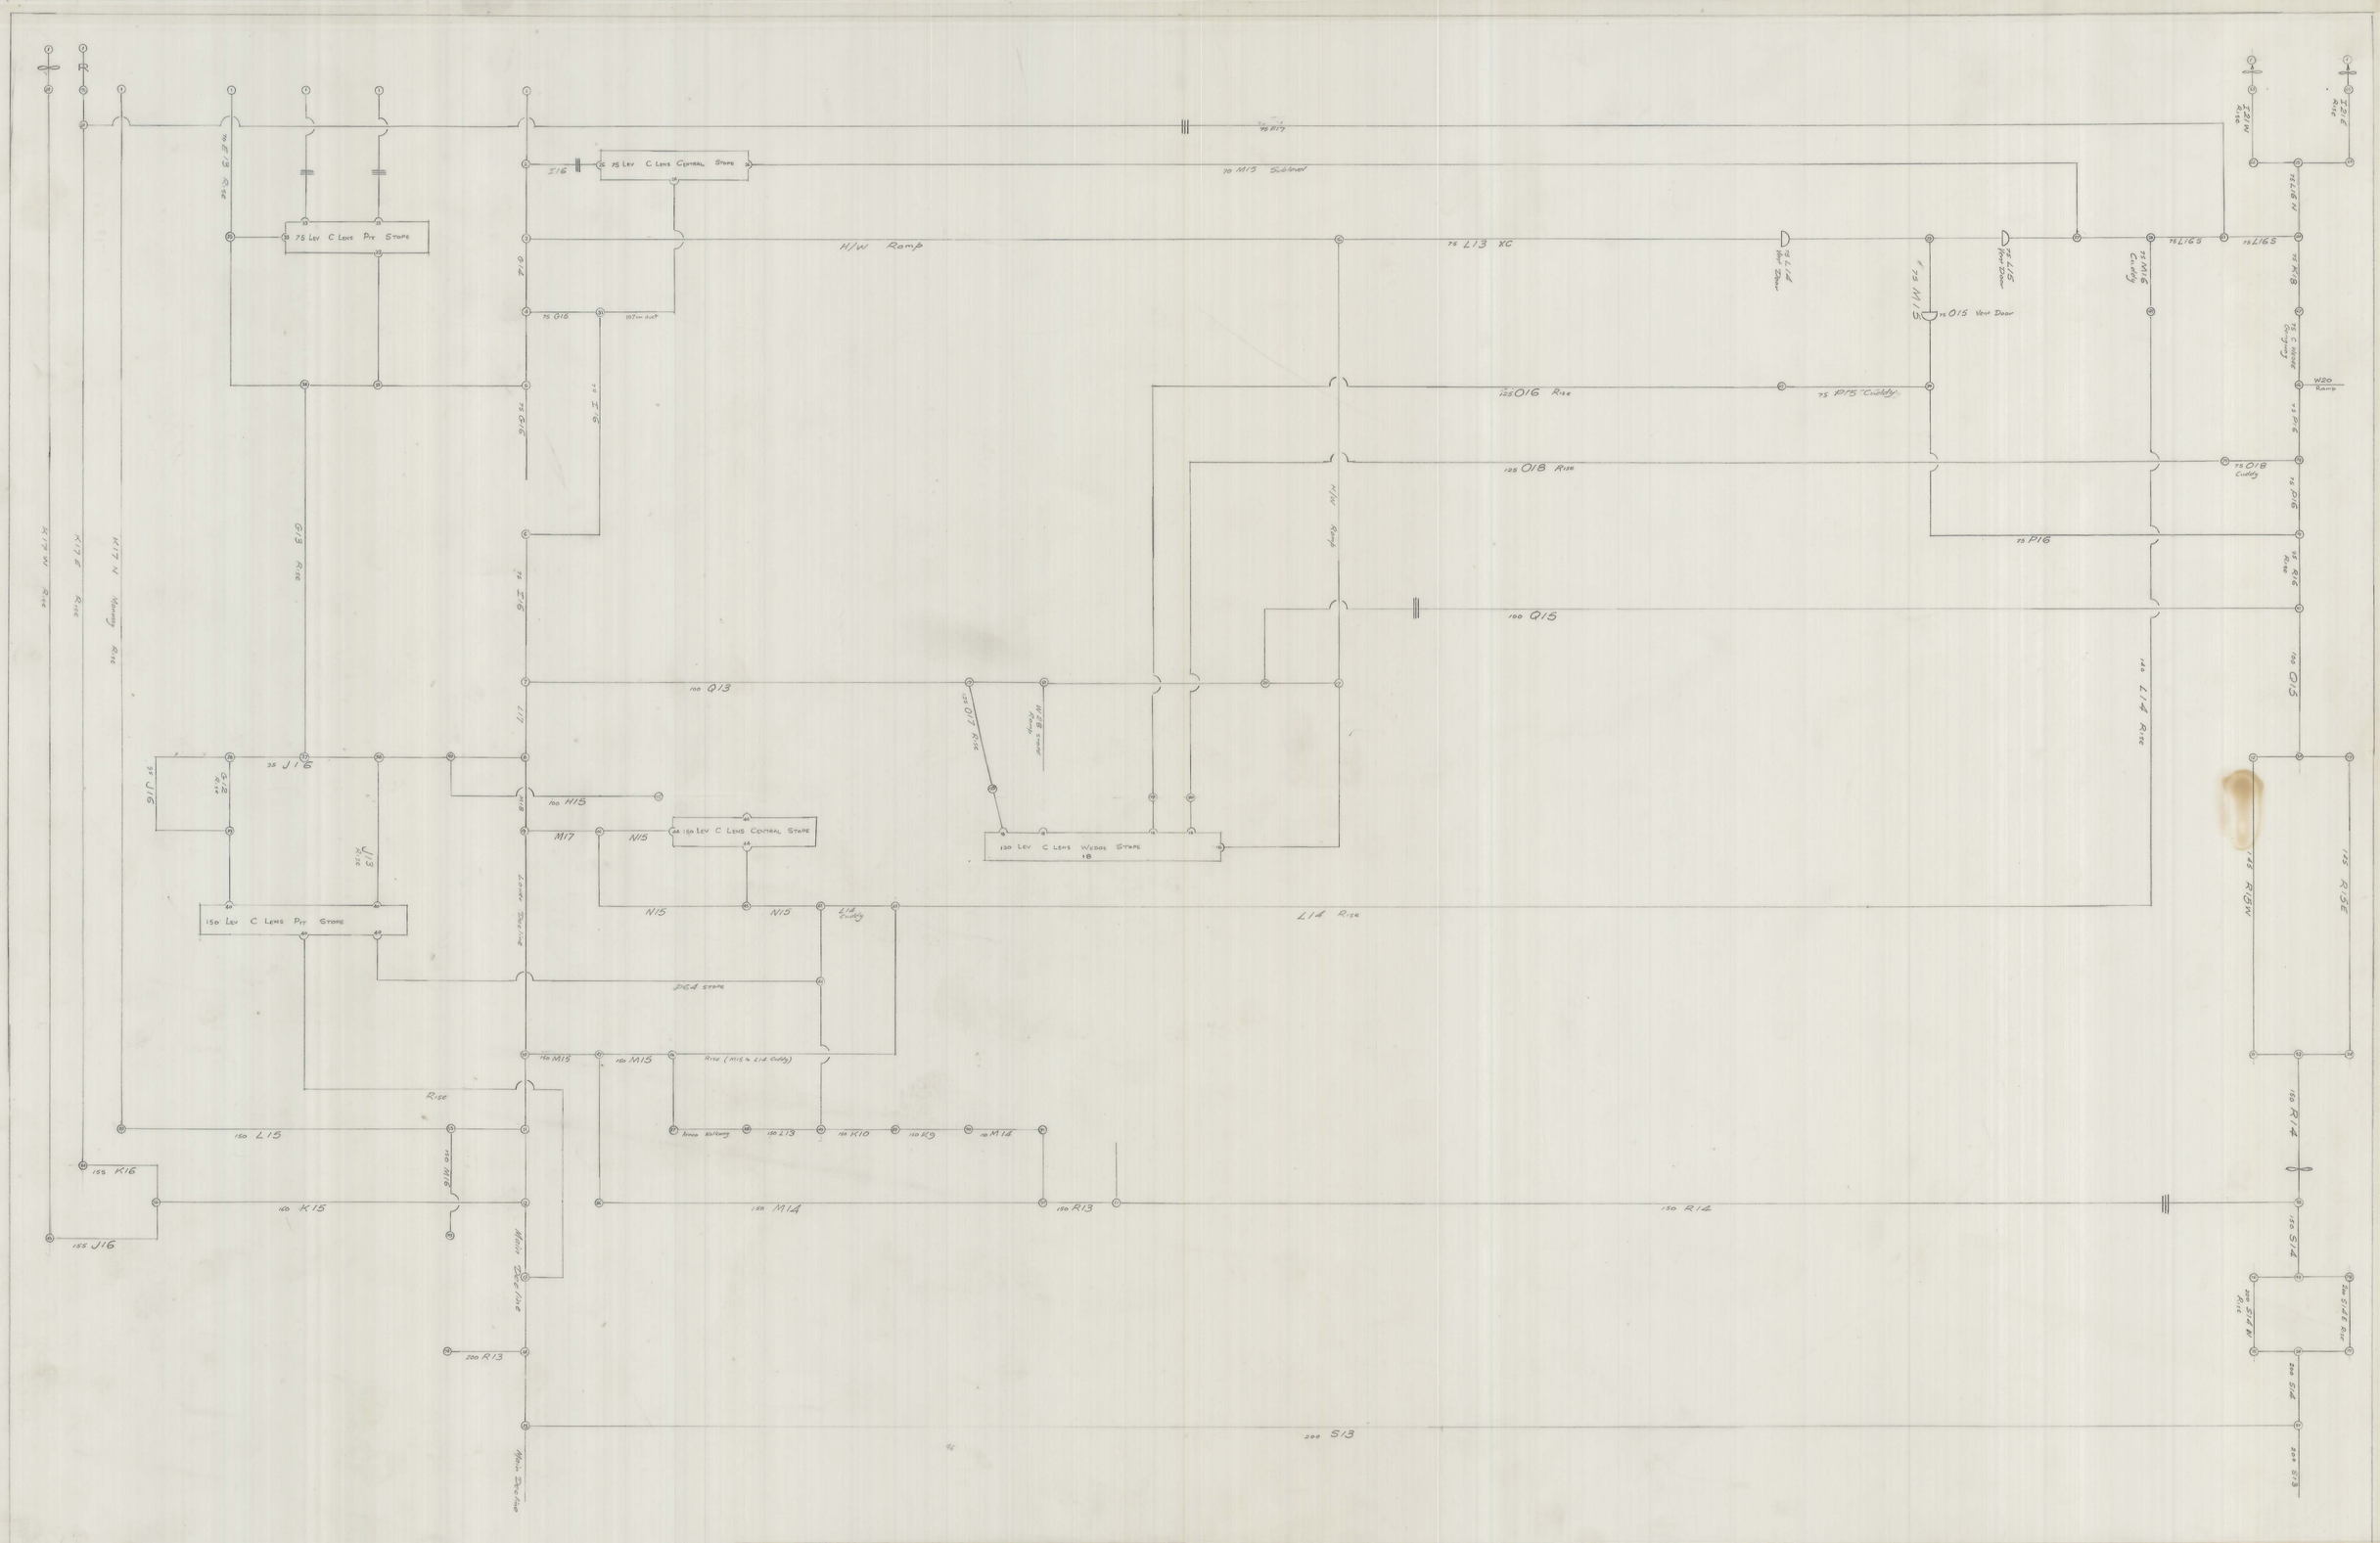

REVISIONS No	DATE	DESCRIPTION	INITIALS

SCALE : DIAGRAMATIC

Nodes numbered thus : ⊗

Highest Node Number in use on 7JAN78 is 95

north

LOCATION: DOLPHIN MINE

SUBJECT: VENTILATION CIRCUIT DIAGRAM (BASIC LAYOUT ONLY)

JANUARY 1978

KING ISLAND SCHEELITE — A DIVISION OF WARMAN INTERNATIONAL

GRASSY — KING ISLAND

PLAN NUMBER: 05DM06 - 1002