05DM06-1003

0374_3582

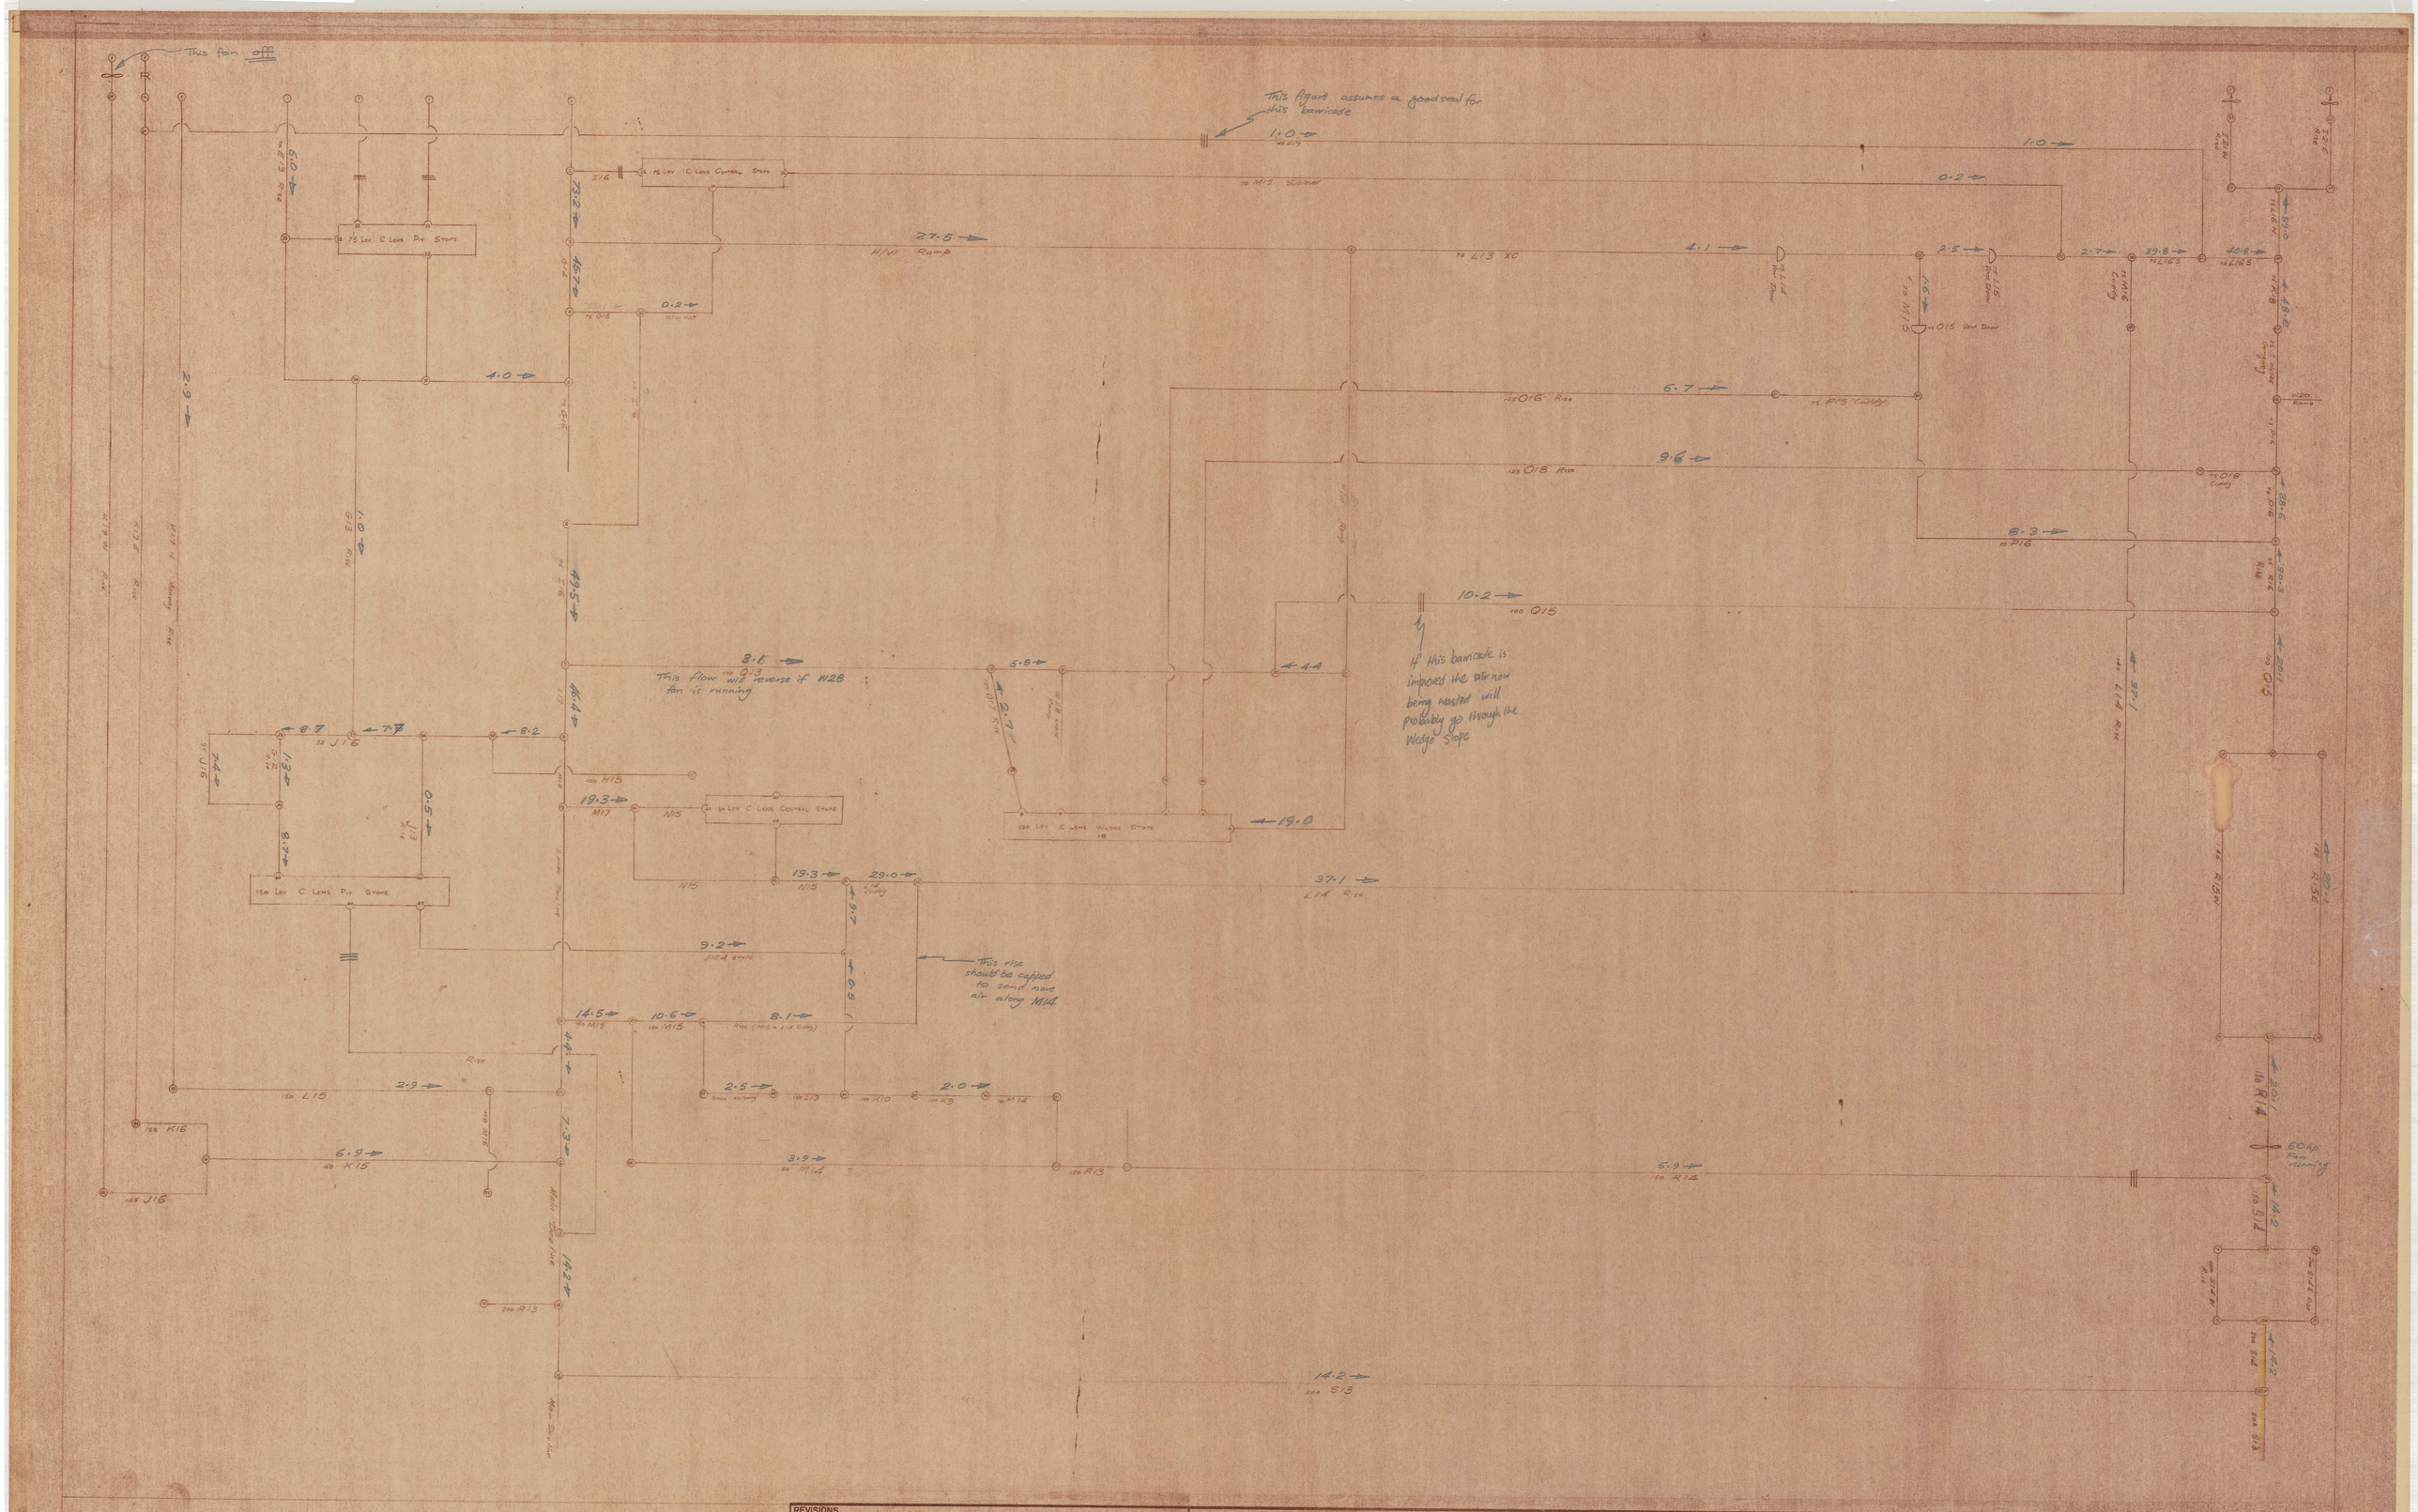

REVISIONS			
NT	DATE	DESCRIPTION	INITIALS

SCALE: DIAGRAMATIC

Doors numbered thus: ⊗
Typical Work Number: 1.1.1.1.1.1 on 7JAN78 is 95

north

LOCATION: DOLPHIN MINE

SUBJECT: VENTILATION CIRCUIT DIAGRAM
PREDICTED AIRFLOW VOLUMES
JANUARY 1978

KING ISLAND SCHEELITE
A DIVISION OF KENNECO INTERNATIONAL
GRASSY KING ISLAND

PLAN NUMBER: 05DM06 - 1003