27 JUN 1981

5 cm

05DM06 - 1010

0374_3589

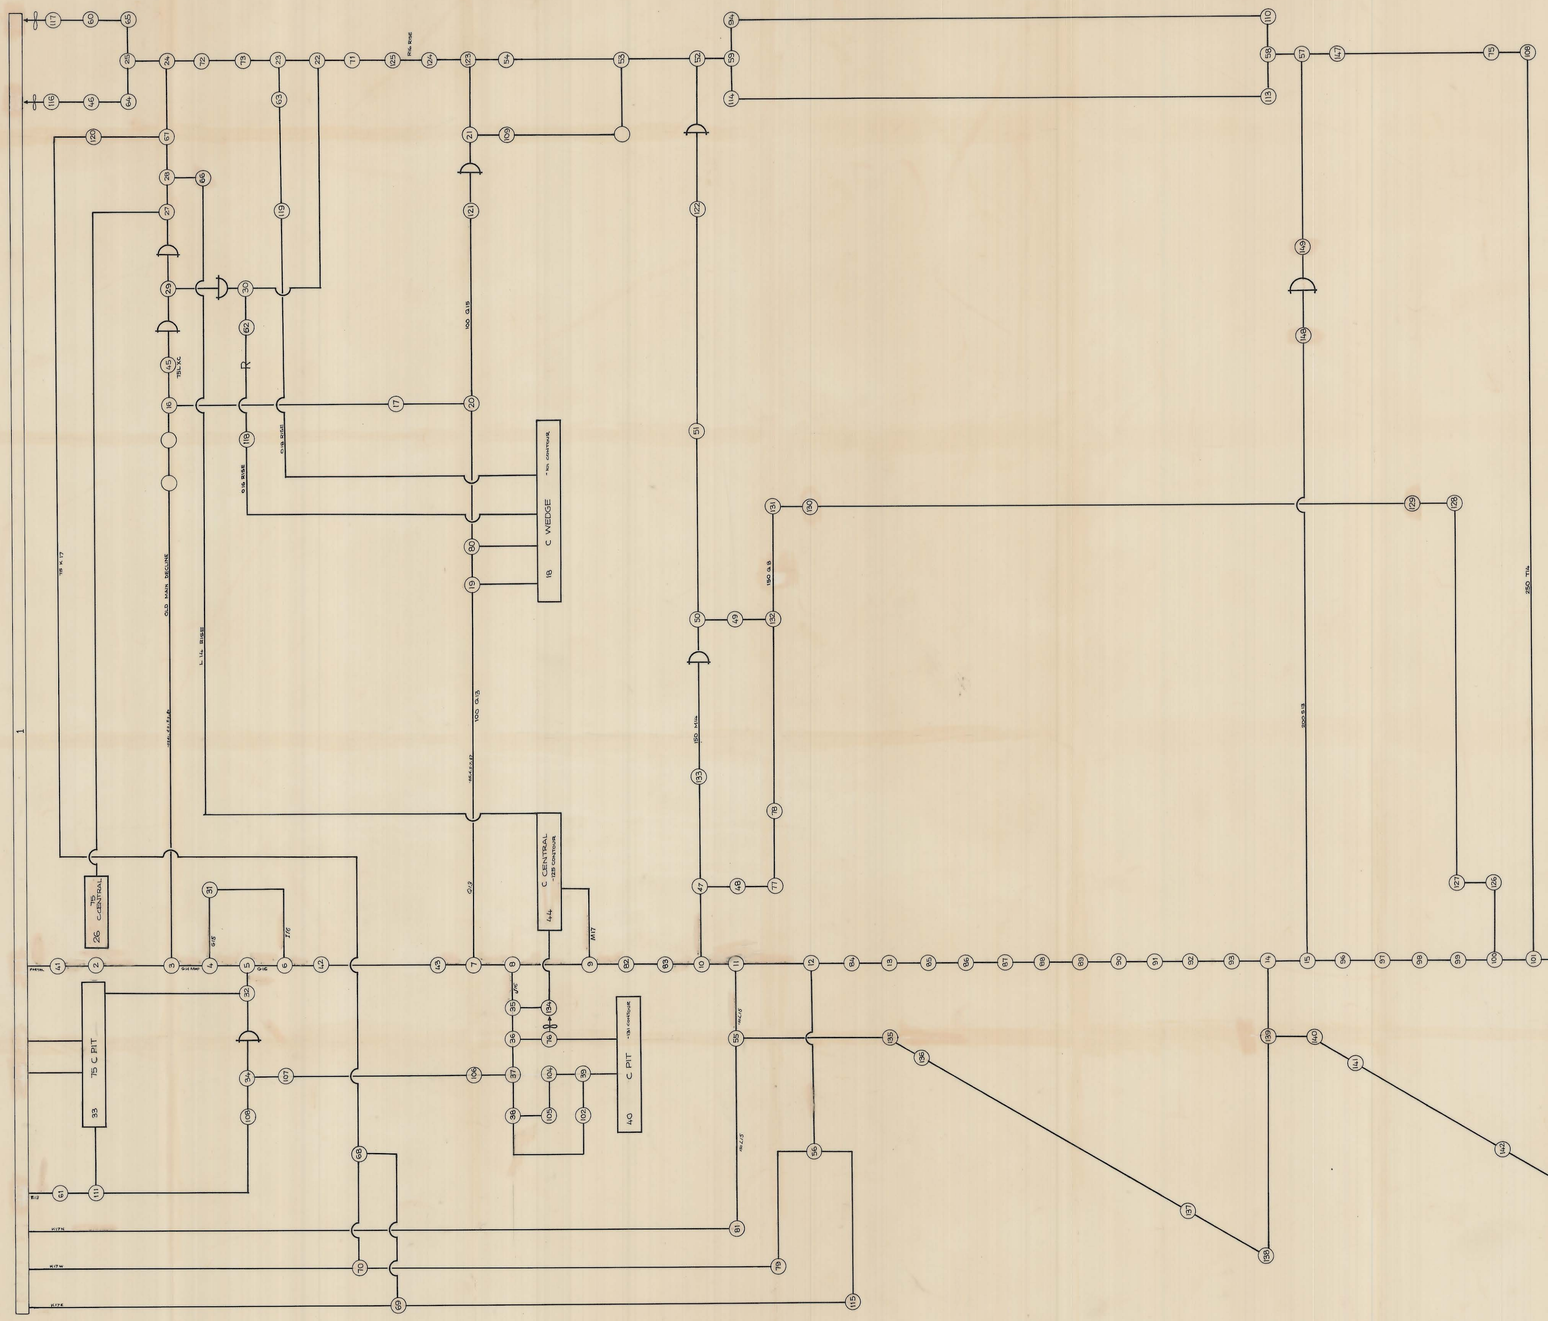

DO NOT USE THIS DRAWING - see Draughtman

	SCALE Diagramatic NB. Master Plan Nº 05DM06 - 1010	north	LOCATION DOLPHIN MINE SUBJECT MASTER PLAN VENTILATION CIRCUIT DIAGRAM as at For use by Survey Draughtsman only

KIS KING ISLAND SCHEELITE
A DIVISION OF WARMAN INTERNATIONAL

GRASSY KING ISLAND

PLAN NUMBER 05DM06 - 1010