


5 cm

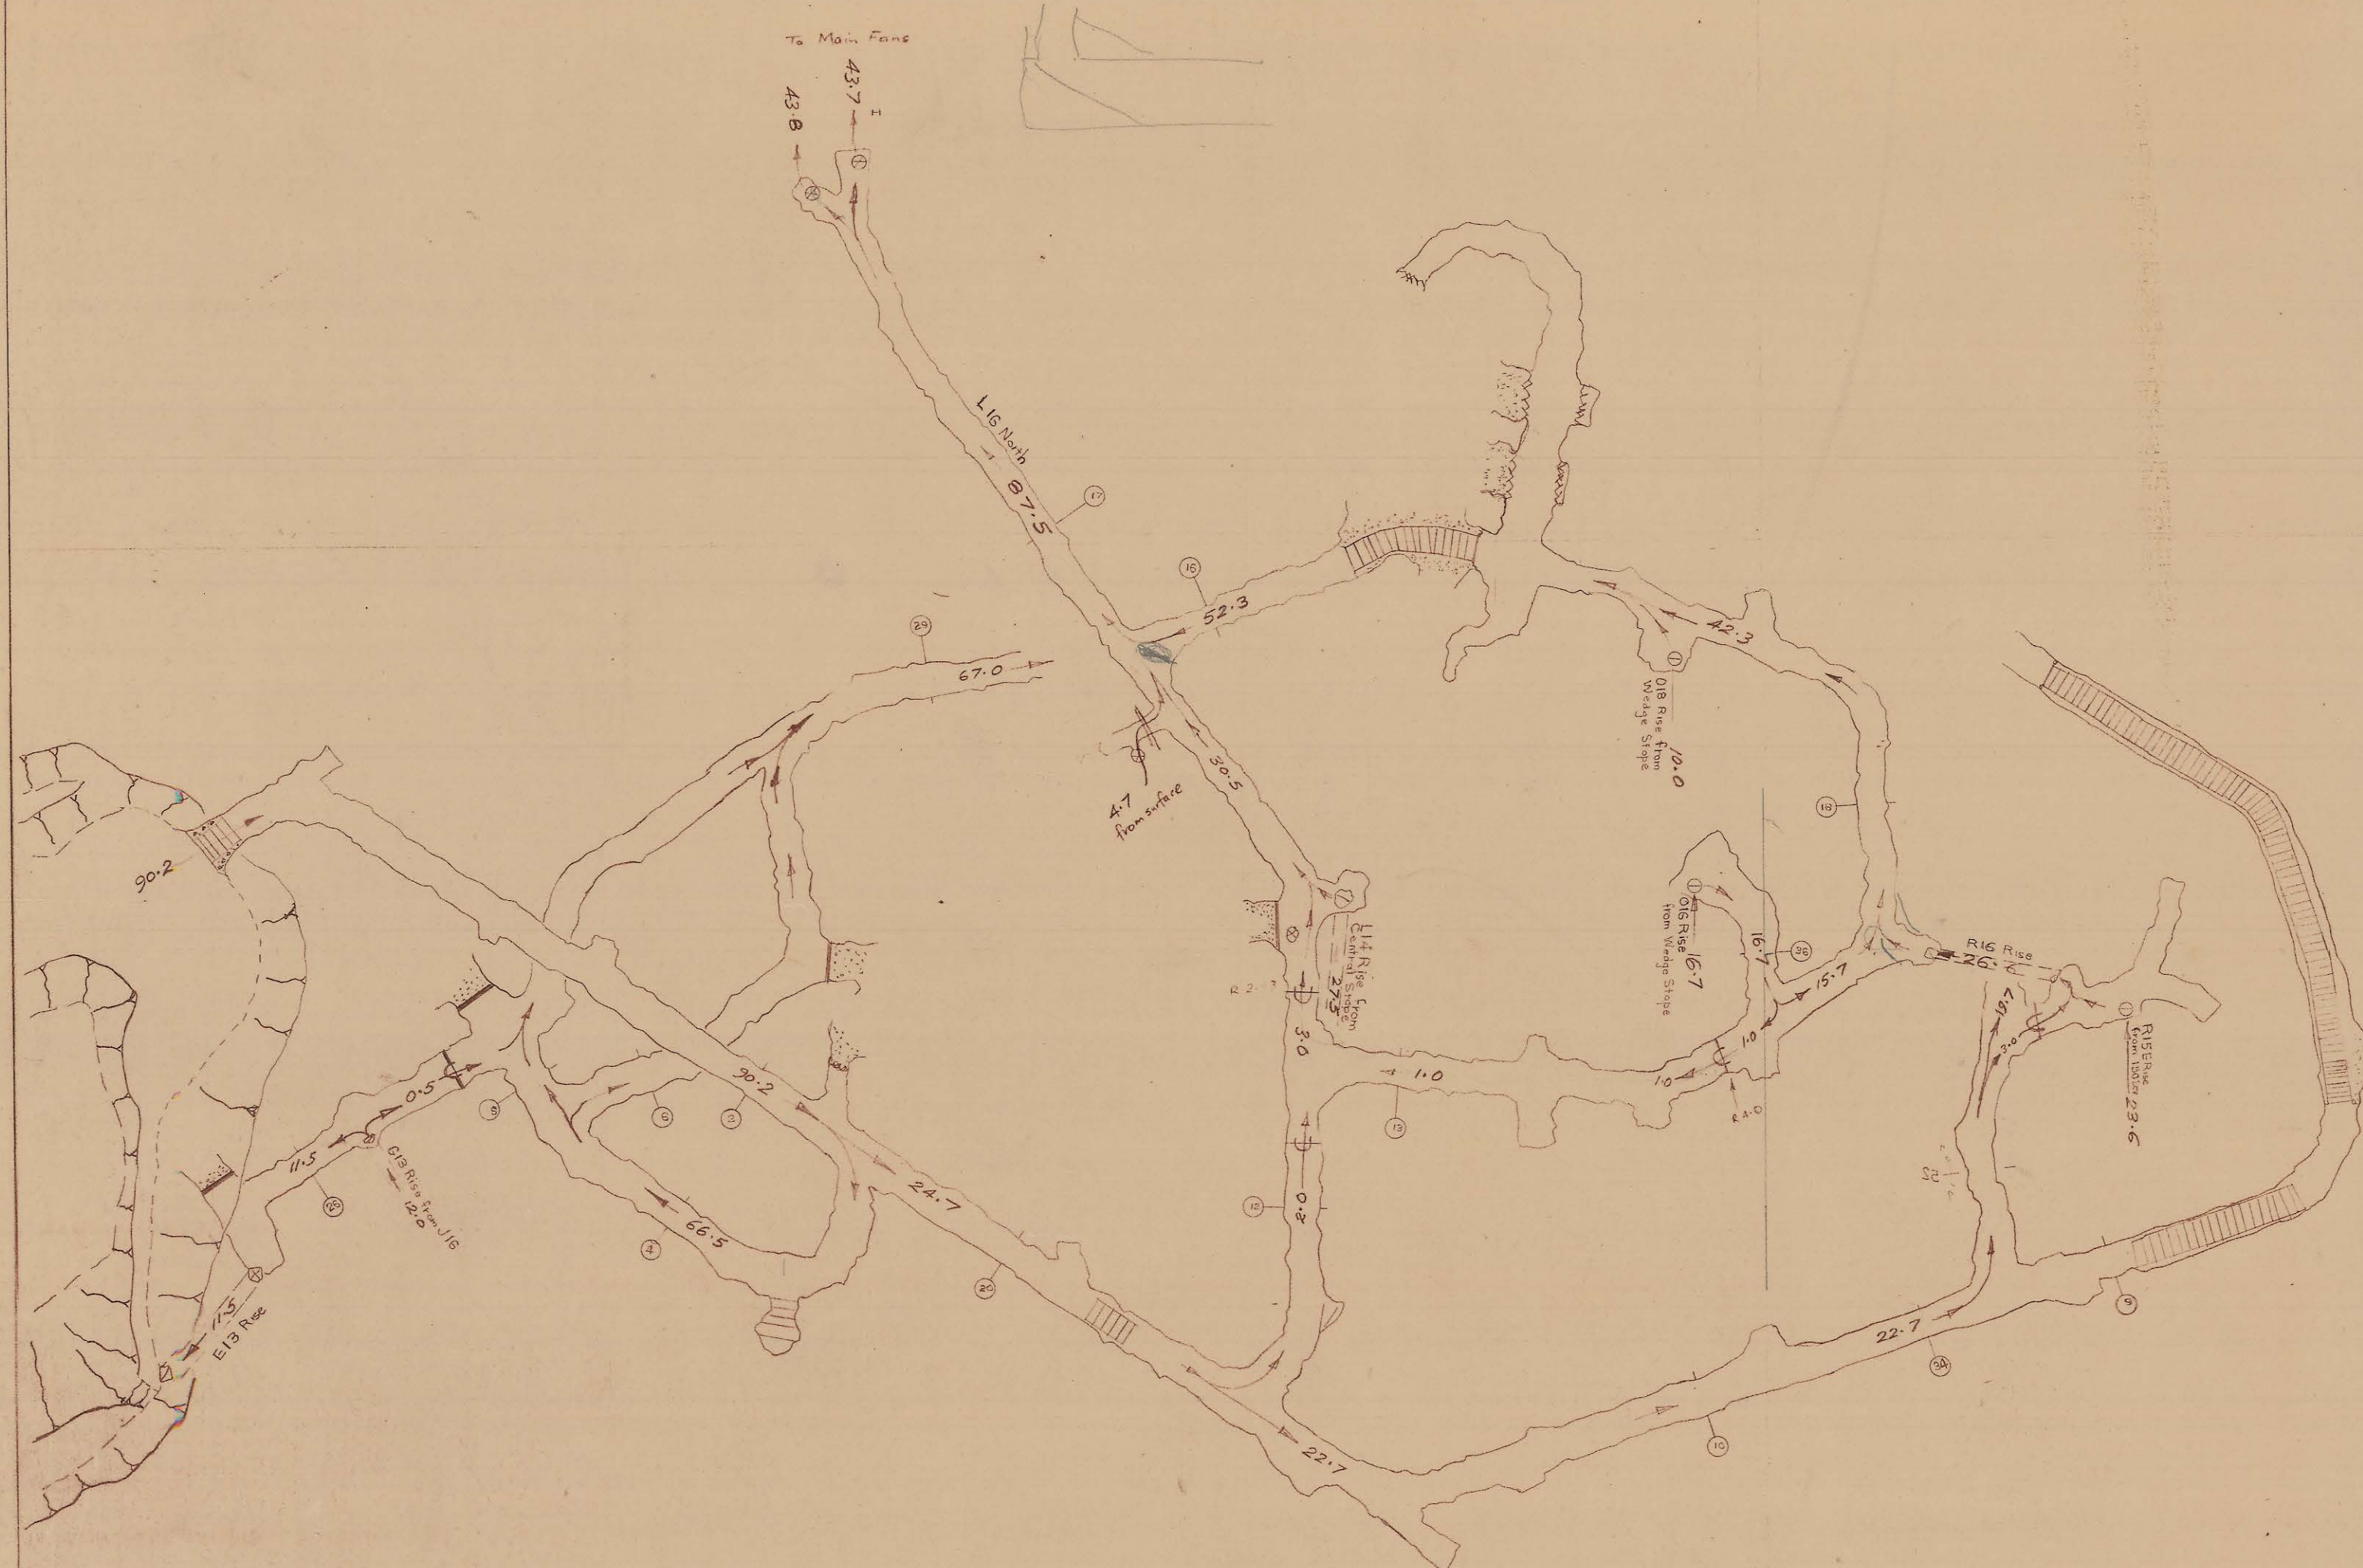

SCALE 1:1000

- ① 05DM05-100001
② 05DM05-100201

LOCATION

DOLPHIN MINE

SUBJECT

VENTILATION CIRCUITS

north

75 Level
Upper Decline
APRIL 1978

KIS KING ISLAND SCHEELITE
A DIVISION OF WARNER INTERNATIONAL

GRASSY KING ISLAND

PLAN NUMBER

05DM05-100201