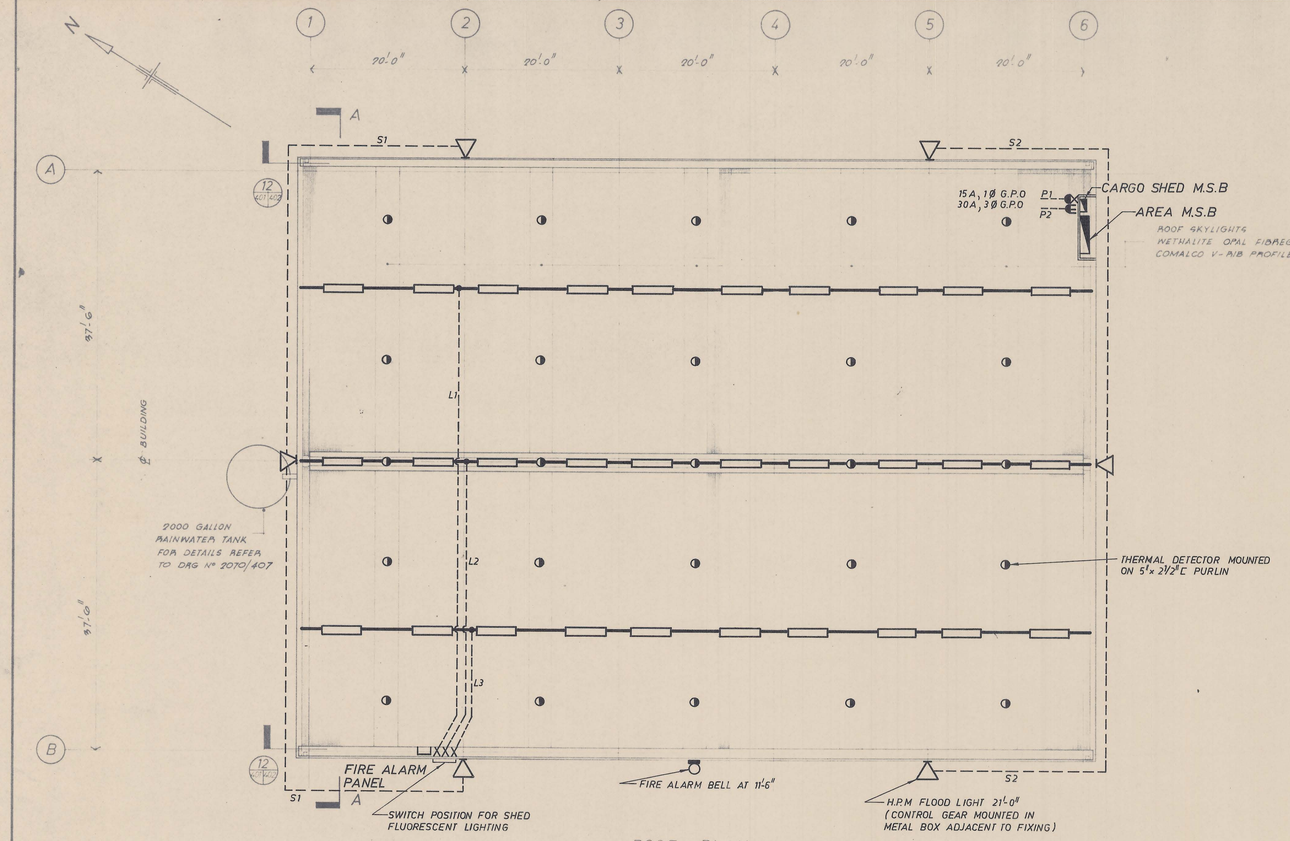

ROOF PLAN
SCALE: 1/8" TO 1'-0"

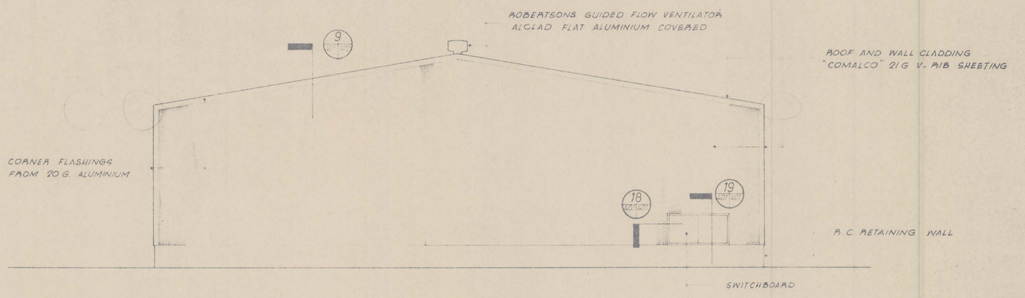

NORTH AND SOUTH ELEVATION
SWITCHBOARD (SOUTH ELEVATION ONLY)
SCALE: 1/8" TO 1'-0"

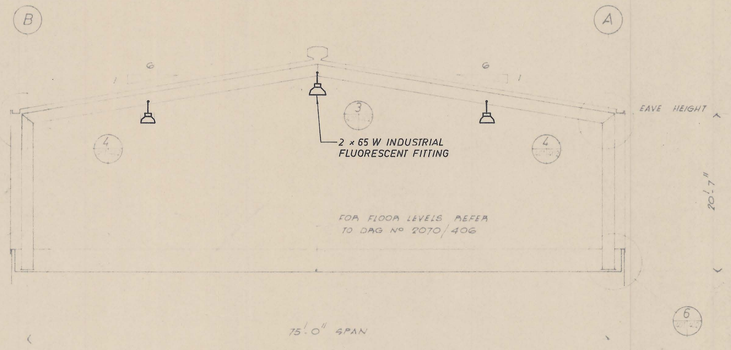

SECTION A-A
SCALE: 1/8" TO 1'-0"

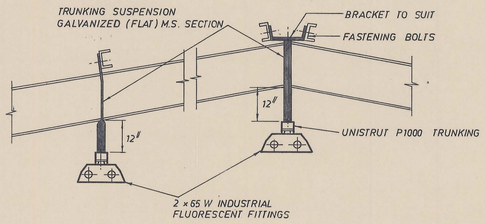

TRUNKING FASTENING DETAILS
SCALE 1" TO 2'-0"

NOTES:

(a) LIGHT FITTINGS IN THE CARGO SHED SHALL BE 2 × 65 WATT INDUSTRIAL FLUORESCENT FITTINGS SIMILAR TO GEC-AEI CAT Nº L 4526 MOUNTED ON TRUNKING.

(b) EXTERNAL CARGO SHED FLOODLIGHTS SHALL BE SIMILAR TO GEC-AEI "MULTIFLUX" CAT Nº FL 4646 C WITH 250 WATT. H.P.M LAMP. ELECTRIAN TO SUPPLY SUITABLE STEEL BRACKETS FOR MOUNTING.

(c) ALL FLUORESCENT FITTINGS TO BE CORRECTED TO 0·85 P.F AND TO BE FITTED WITH CODE TYPE BALLASTS

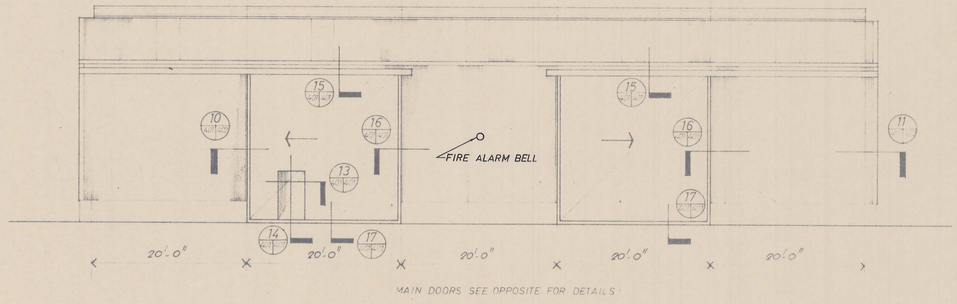

EAST AND WEST ELEVATION
SCALE: 1/8" TO 1'-0"

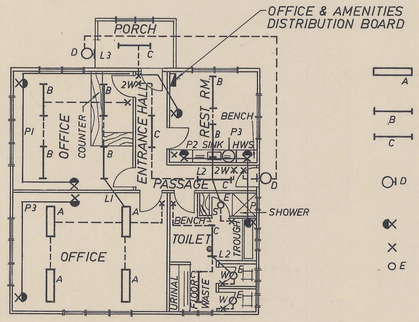

PLAN, OFFICE & AMENITIES ROOM
SCALE 1/8" TO 1'-0"

LEGEND

- A — 2 × 40 WATT FLUORESCENT DIFFUSSER FITTING SIMILAR TO FAMCO 'FLUROSLIM' CAT. Nº F1242 SURFACE MOUNTED.
- B — 1 × 40 WATT FLUORESCENT DIFFUSER TO FAMCO 'FLUROSLIM' CAT. Nº F1142 SURFACE MOUNTED
- C — 1 × 40 WATT FLUORESCENT BATTEN FITTING SIMILAR TO FAMCO 'FLUROSLIM' CAT Nº F1140 SURFACE MOUNTED
- D — 75 WATT INCANDESCENT 8" SQUARE WEATHERPROOF CLIPPER SIMILAR TO KEMPTHORN CAT. Nº K4880 SURFACE MOUNTED ABOVE DOORWAY.
- 10A. S.P. SWITCHPLUG SIMILAR TO CLIPSAL CAT. Nº 4S FLUSH MOUNTED
- 10 A S.P. LIGHT SWITCH SIMILAR TO CLIPSAL CAT. Nº 60
- E — 60 WATT INCANDESCENT BATTEN FITTING

JOHN HOLLAND (CONSTRUCTION) PTY. LIMITED

TENDER DRAWING ONLY
NOT FOR CONSTRUCTION USE

REV	DATE	DESCRIPTION

KING ISLAND SCHEELITE LTD.
PORT AT LITTLE GRASSY BAY

CARGO SHED, OFFICE & AMENITIES
ELECTRICAL INSTALLATION

MAUNSELL & PARTNERS
CONSULTING ENGINEERS
SYDNEY CANBERRA MELBOURNE ADELAIDE PERTH

SCALE 1/8" TO 1'-0"
DATE DEC. 1970
DRG. No. 2070/603
DATE OF ISSUE 16 APR 1971
N.W.
D.B.
K.R.B.

SCALE

0374_3726

5cm