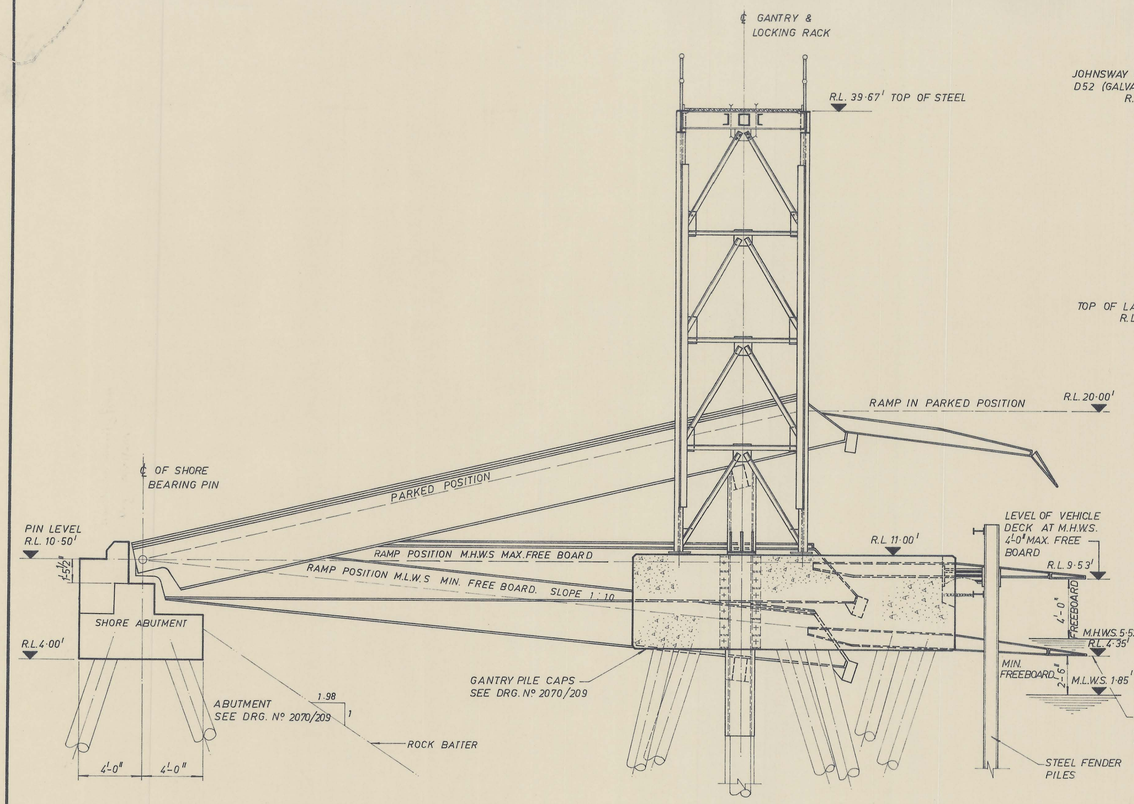

SECTION A–A

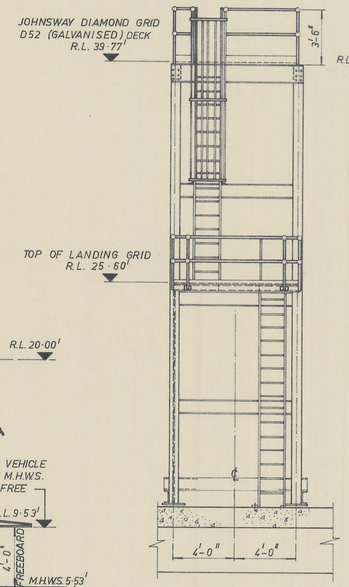

ELEVATION C–C

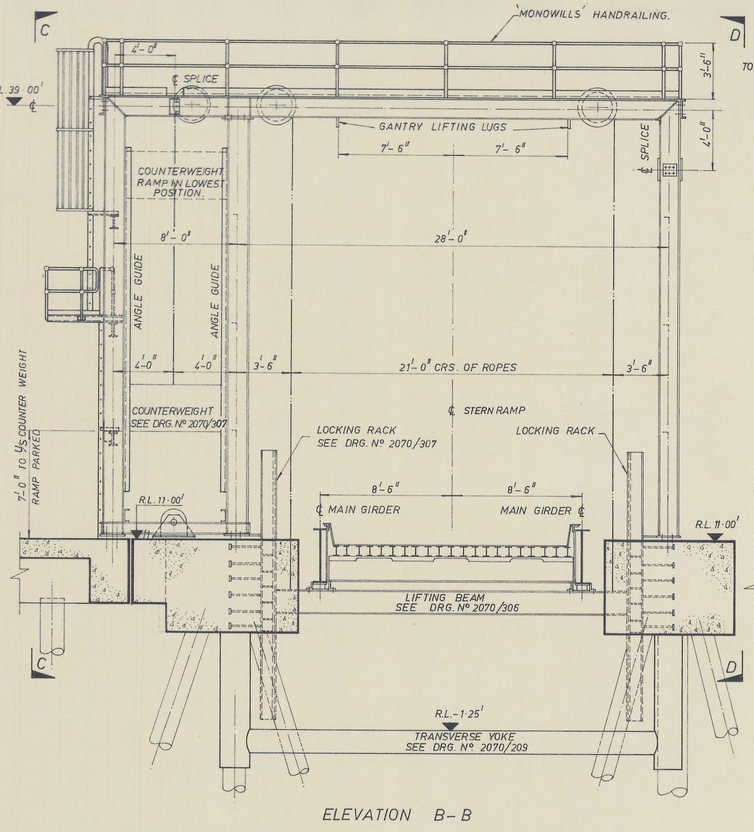

ELEVATION B–B

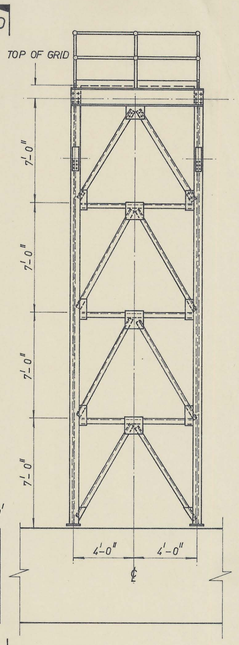

ELEVATION D–D

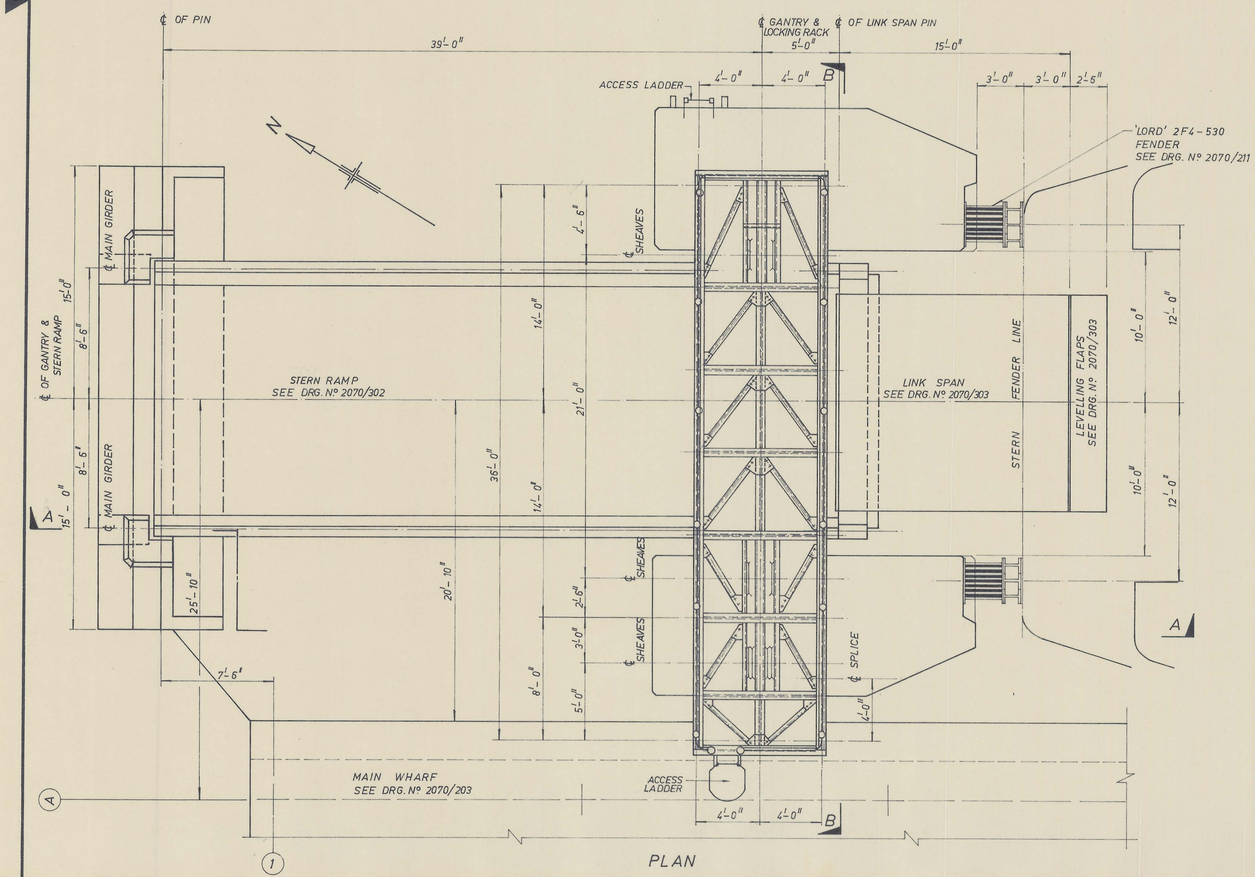

PLAN

GENERAL NOTES: FOR DETAILS OF PILES REFER TO DRG. Nº 2070/202
THIS DRAWING TO BE READ IN CONJUNCTION WITH DRG. Nº 2070/304 & 305

SCALE:

REV.	DATE	DESCRIPTION

TENDER DRAWING ONLY
NOT FOR CONSTRUCTION USE

KING ISLAND SCHEELITE LTD
PORT AT LITTLE GRASSY BAY

GENERAL ARRANGEMENT OF STERN RAMP AND GANTRY

MAUNSELL & PARTNERS PTY. LTD.
CONSULTING ENGINEERS

SCALE: 1/4" TO 1'-0"
DATE: FEB. 1971
DRG. No. 2070/301
DATE OF ISSUE 16 APR 1971
E.K.
N.N.
K.K.B.