Owner The Closer Settlement Board

Title Reference 927-41 C.T. 1

Areas of Parcels			
Lot Number	Area	Lot Number	Area
Total		Total	

PLAN OF SURVEY

by Surveyor .....

of land situated in the

KING ISLAND

PARISH OF KITTAWA

PEGARAH SETTLEMENT SCHEME

SECTION F.

Grantee: Part Lot 25868 of 500 acres H. P. Paulson airy ster Pur. k ~~Part of 35,739·0·37 Vested in the Closer Settlement Board~~ Parts of 498·0·0 and 299·0·34 Vested in the Closer Settlement Board.

Scale 15 chains to an inch

For Office Use

Registered Number 577/16

Filed by: Closer Settlement

on ..... at .....

Receipt No. .....

Receiving Clerk .....

Effective from .....

Recorder of Titles / Registrar of Deeds

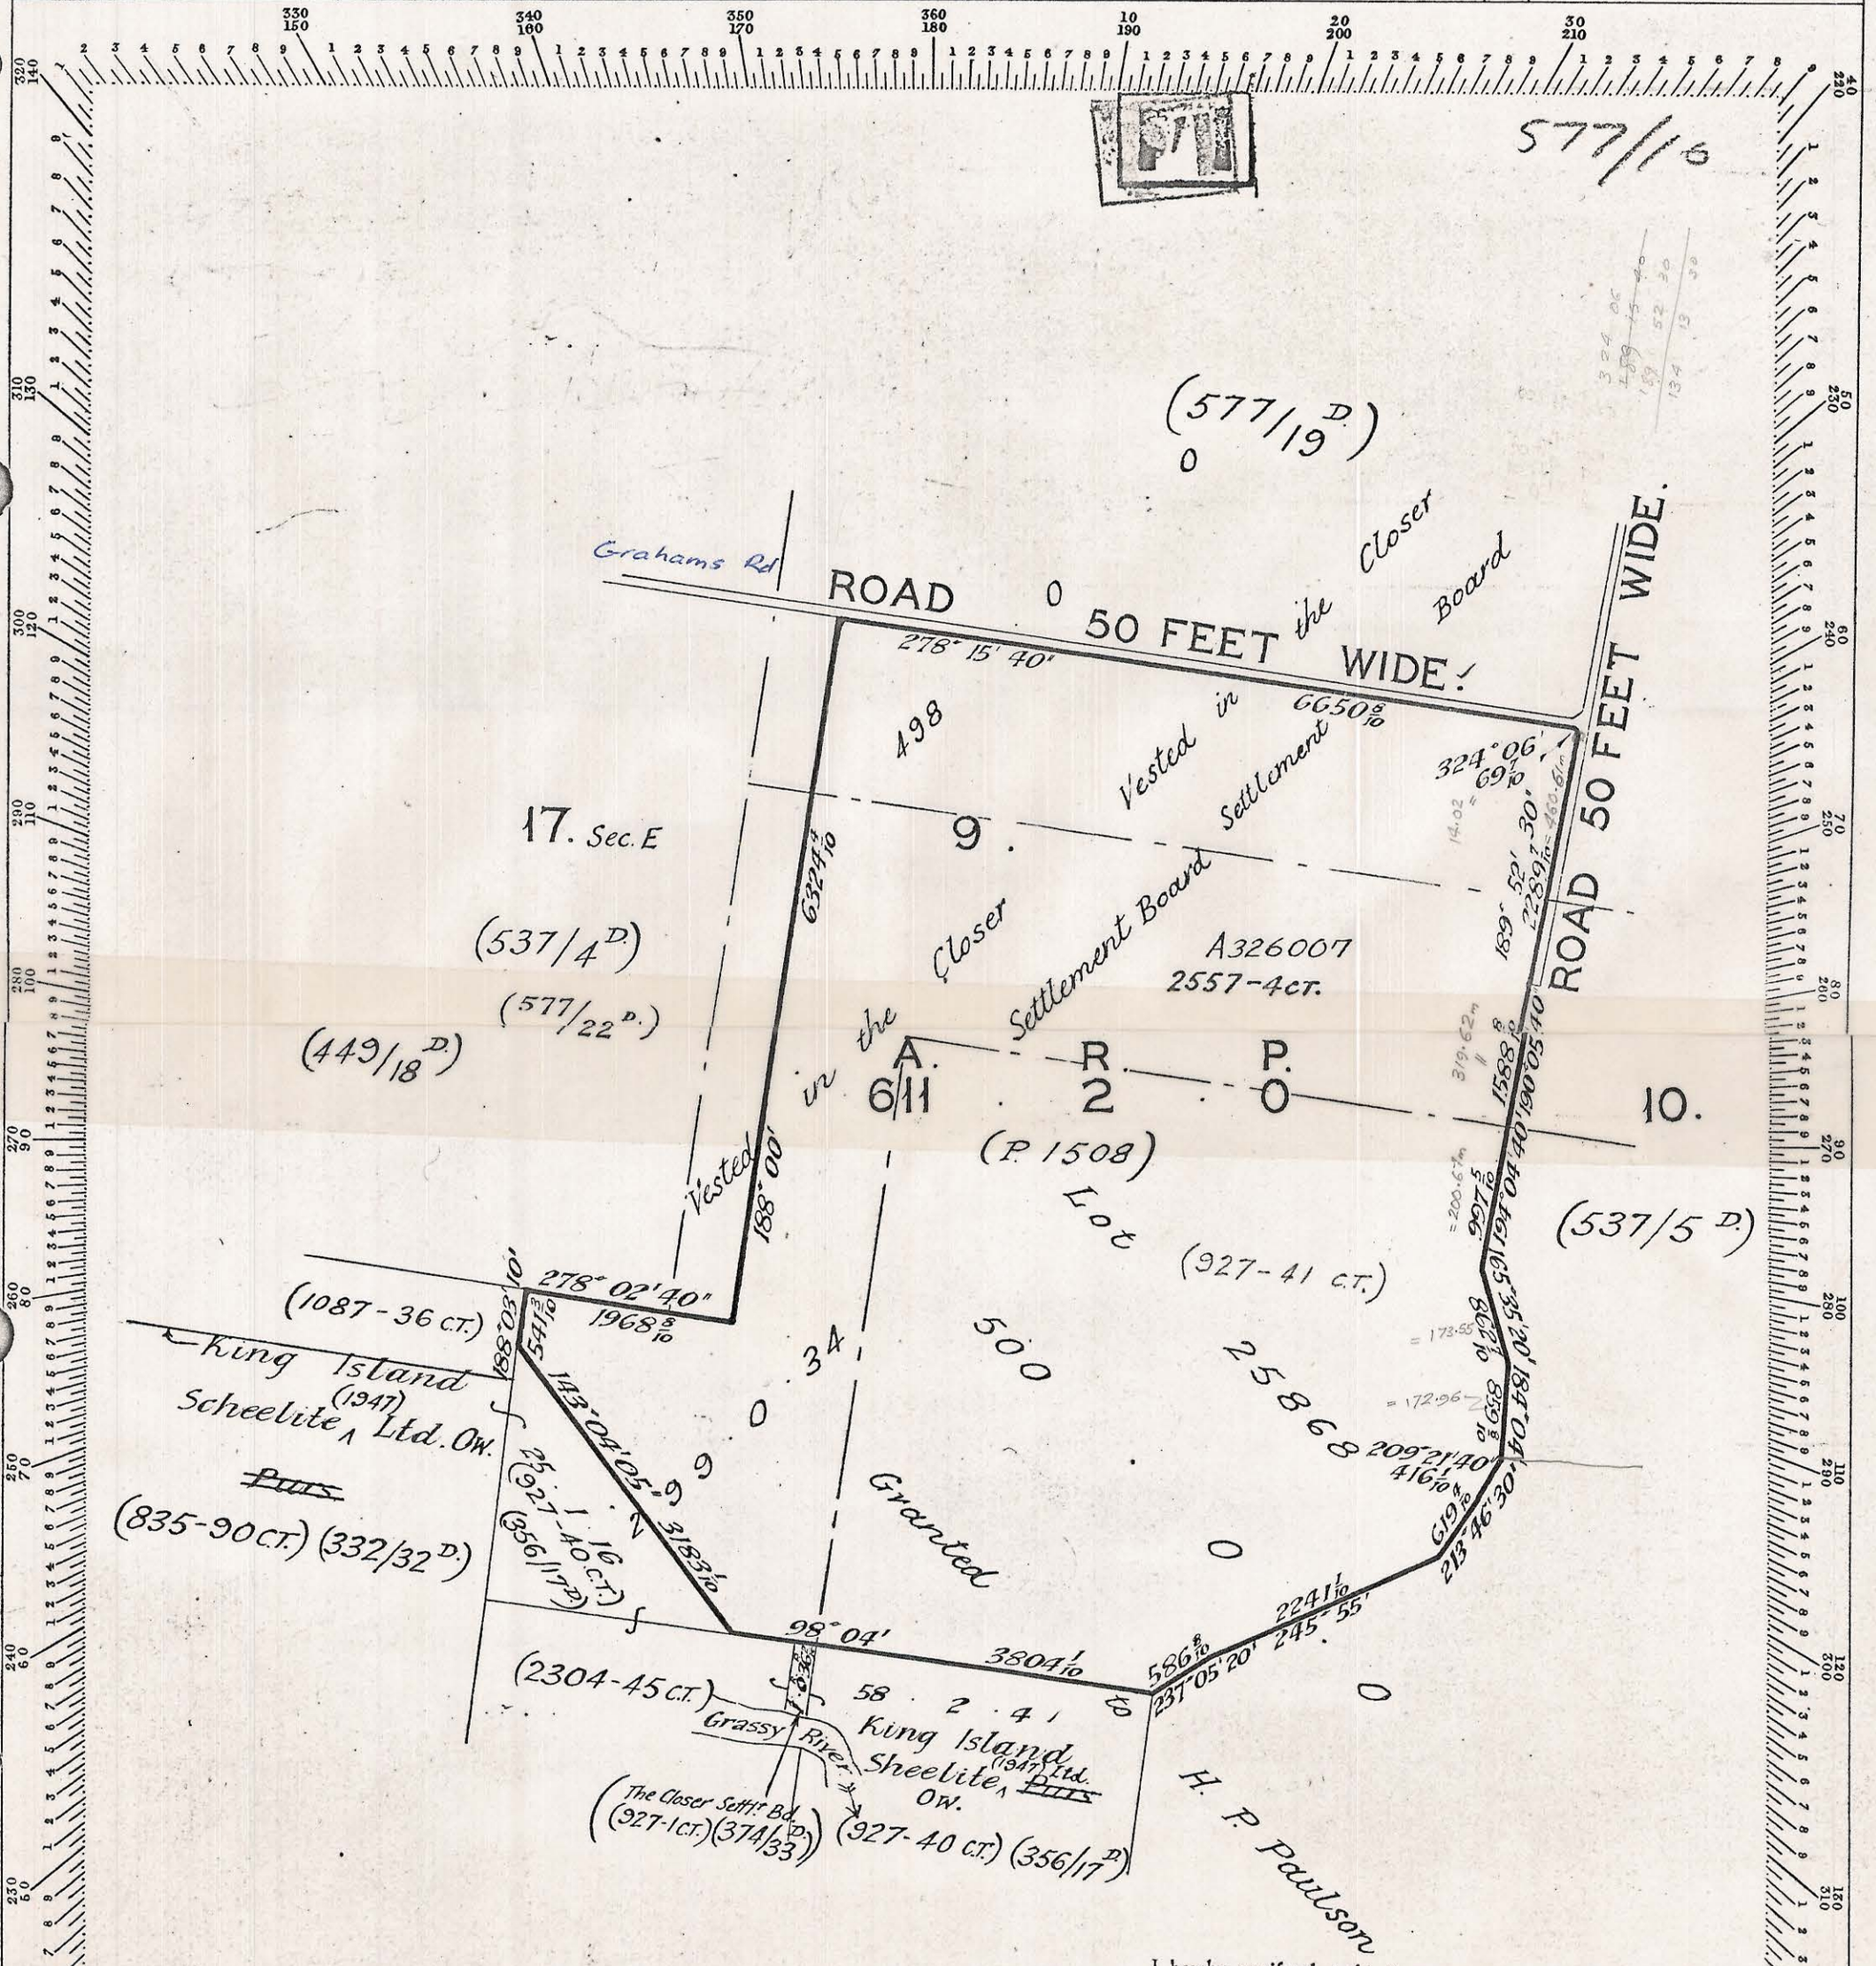

I hereby certify that this is a correct copy of diagram ~~and notes~~ of survey by P. A. Phelps (P.498) deposited in the office of the Surveyor-General.

Surveyor-General
8/7/69.

NO INFORMATION TO BE WRITTEN WITHIN THIS SPACE

Plan of Survey

0374_3827