Owner: Closer Settlement Board Our

Title Reference:

Areas of Parcels			
Lot Number	Area	Lot Number	Area
Total		Total	

PLAN OF SURVEY

by Surveyor:

of land situated in the

KING ISLAND
PARISH OF KITTAWA
PEGARAH SETTLEMENT SCHEME
SECTION F.

Grantee: ~~Part of 35,739 0-37 Vested in the Closer Settlement Board~~

Scale 10 chains to an inch

P/1

LANDS TITLES OFFICE 3 JUN 1969 NO FEE

For Office Use

Registered Number 572/5

Filed by: Closer Settlement Board on 20/6/69 at 3-53

Receipt No.

Receiving Clerk

Effective from

Recorder of Titles / Registrar of Deeds

572/5

G.

(490/19 D.)

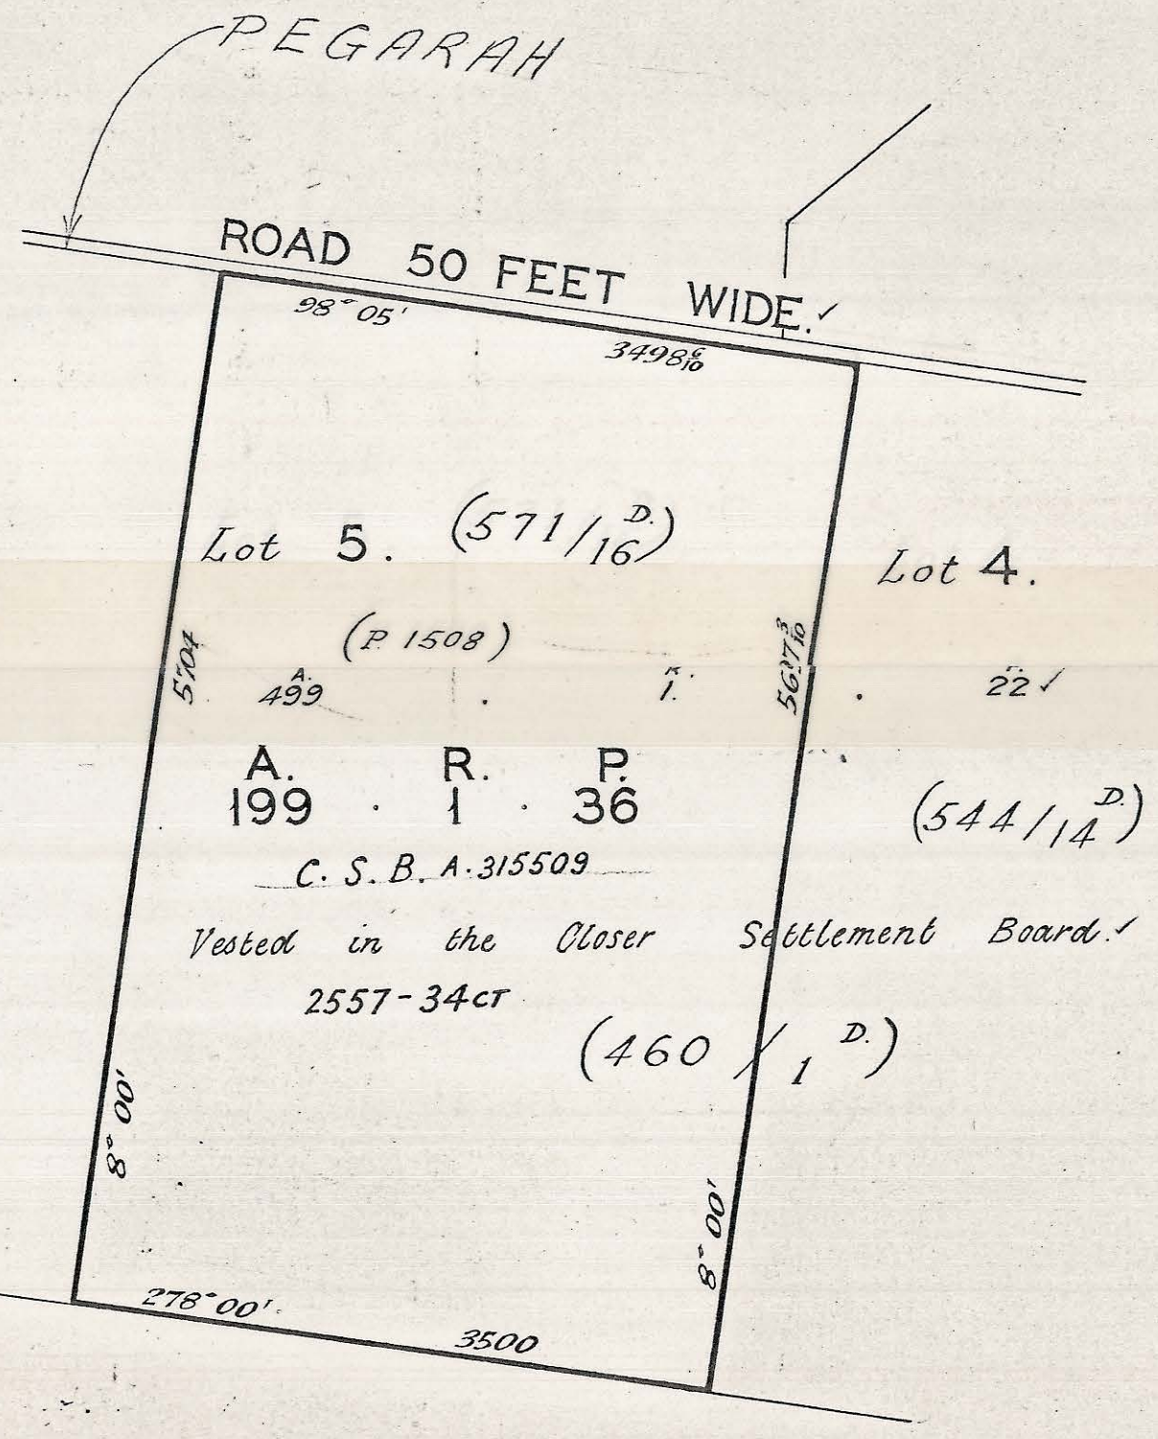

Lot 8. (577/19 D.)

I hereby certify that this is a correct copy of portion of diagram ~~and notes~~ of survey by P.A. Phelps P.498 deposited in the office of the Surveyor-General.

Surveyor-General
17/6/69.

NO INFORMATION TO BE WRITTEN WITHIN THIS SPACE

Plan of Survey

0374_3846