15GD03 - X014

0374_3849

445/26

DIAGRAM FROM ACTUAL SURVEY

KING ISLAND.
PARISH OF KITTAWA

No. OF APPLICATION

E.J. Cowie & Ors.
935 - 64 C.T.

Part of Lot 22726, 483A 2R 12P; The Perpetual Executors & Trustees Assn of Australia Ltd and Thos. McCormack, Purs

Scale 60 feet to an inch

REFERENCE TO CORNERS

COR.	BEARING	DISTANCE IN LINKS	FROM

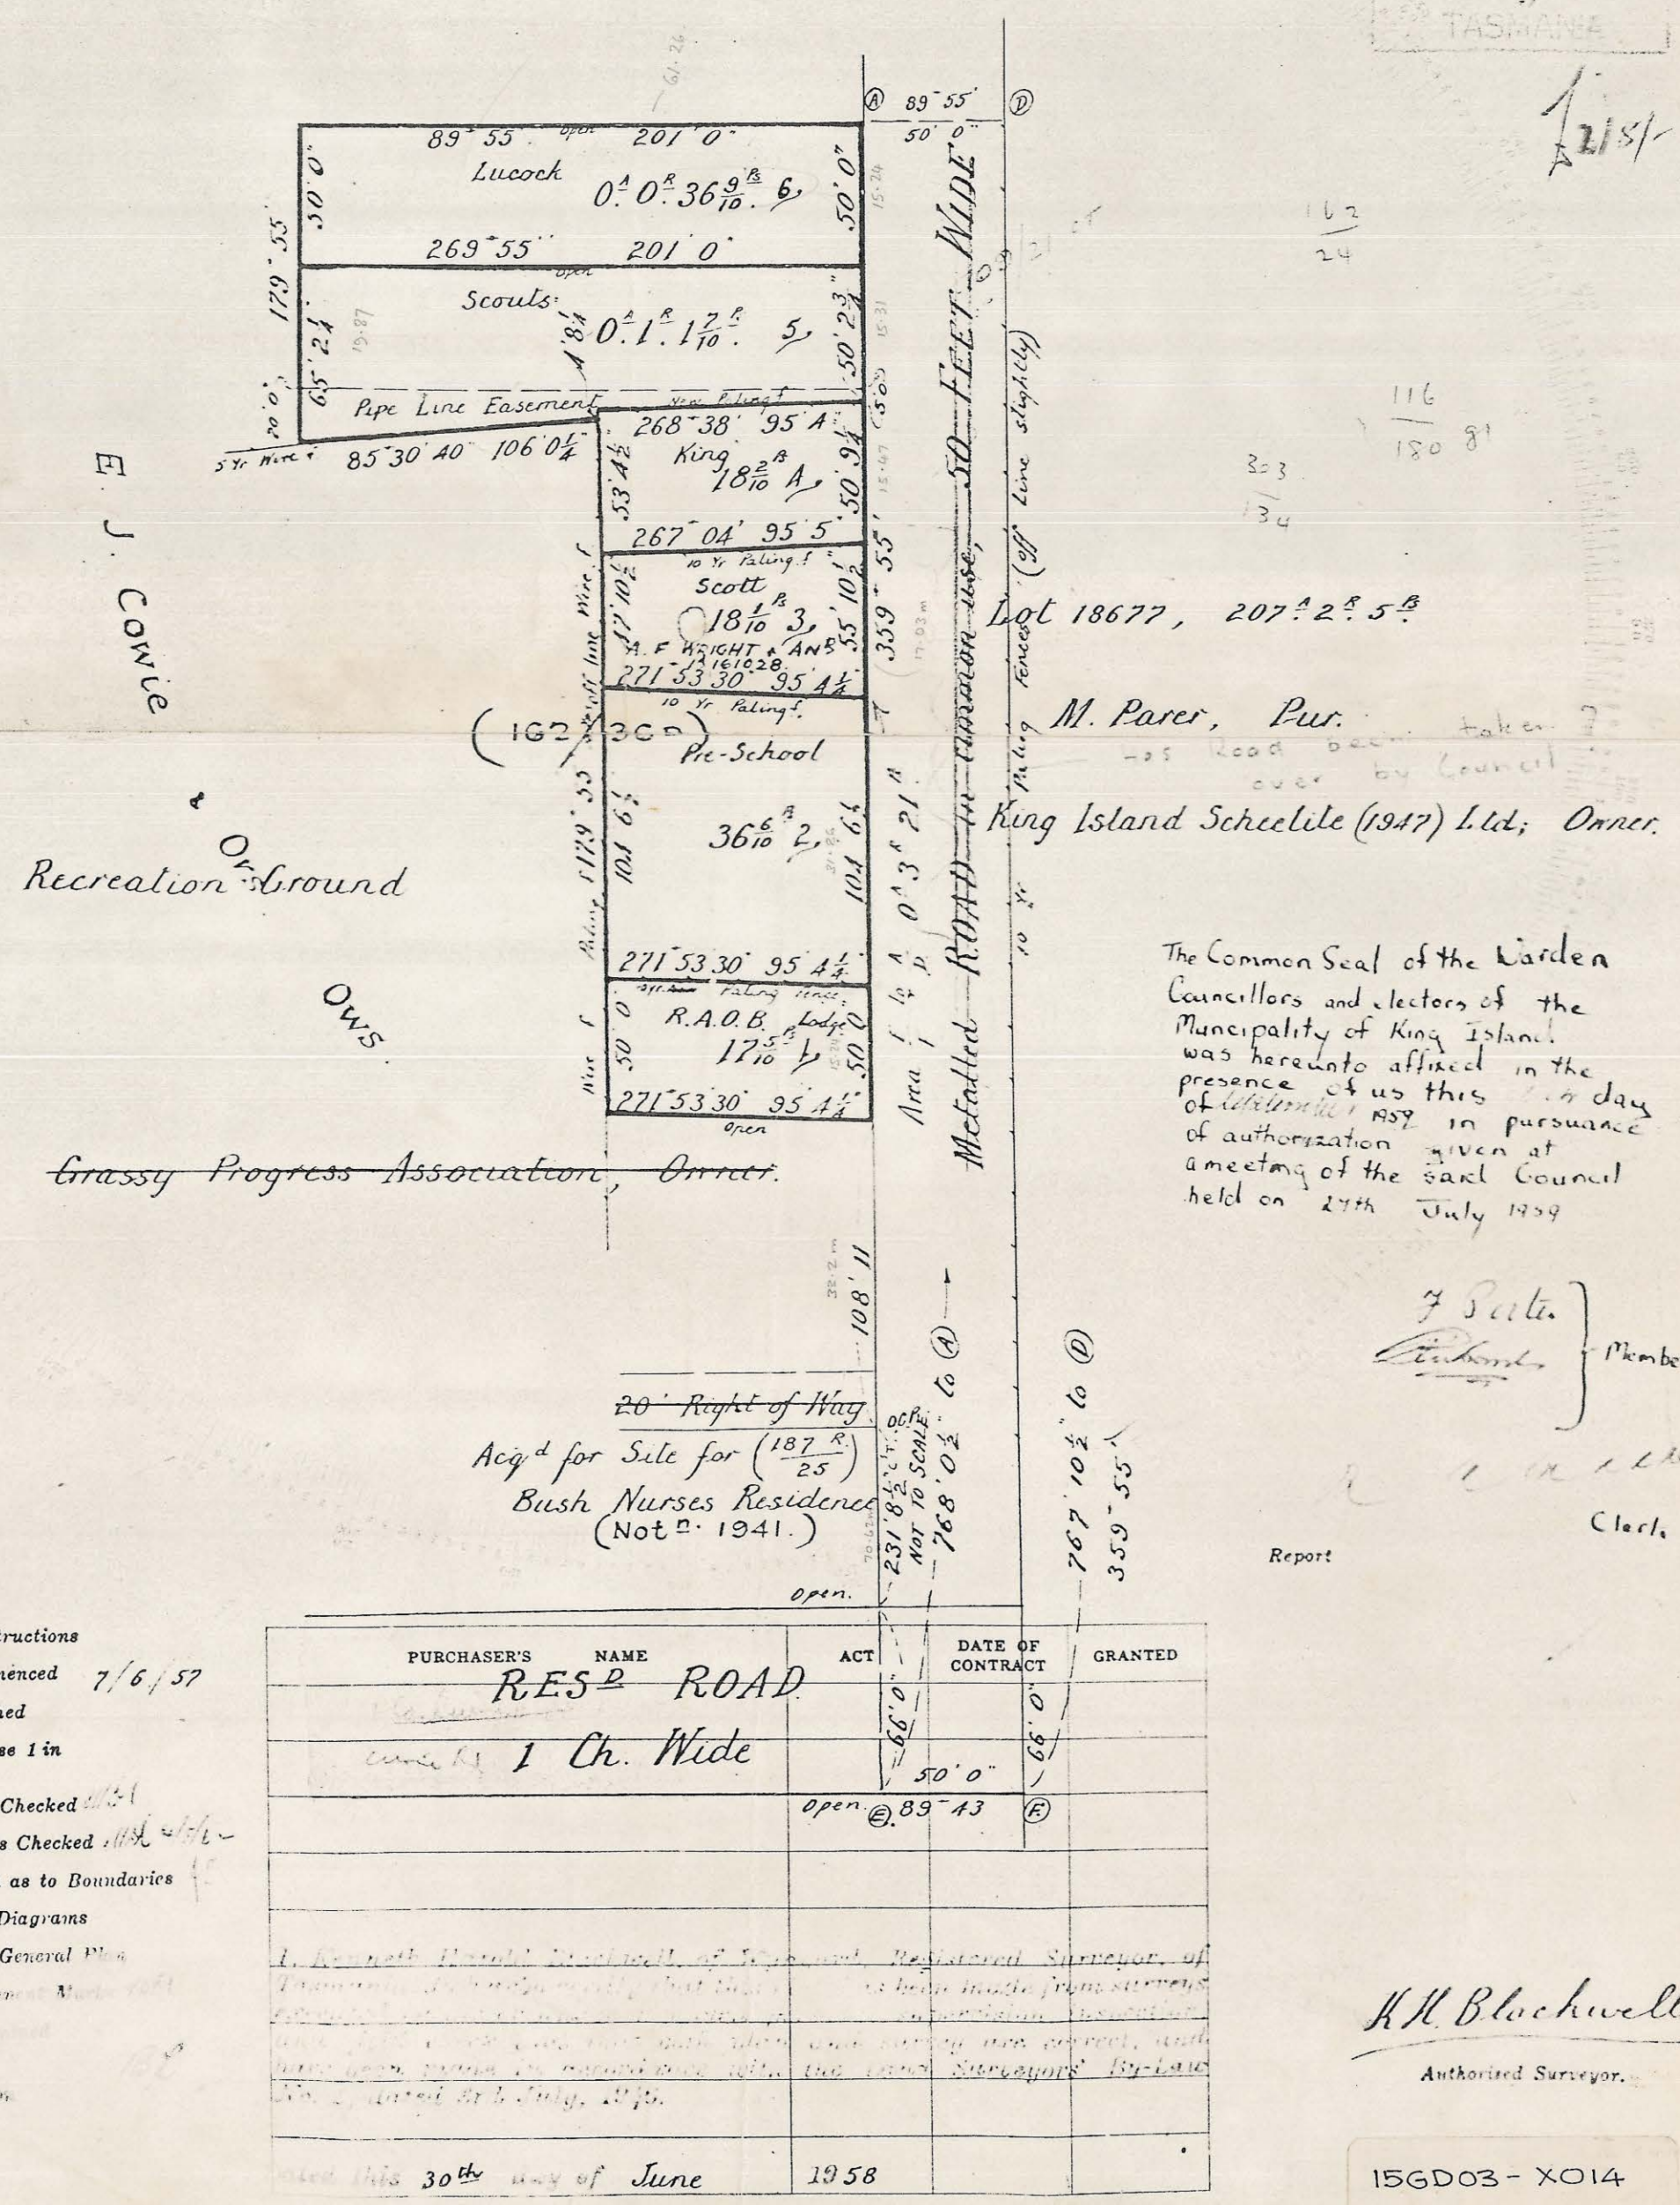

The Common Seal of the Warden Councillors and electors of the Municipality of King Island was hereunto affixed in the presence of us this 24th day of September 1959 in pursuance of authorization given at a meeting of the said Council held on 27th July 1959

7 Seals.
Members

Clerk.

Report

To be filled in by Surveyor
- Date of Instructions
- Survey commenced 7/6/57
- Survey finished
- Error of close 1 in

Office Examination
- Regulations Checked
- Computations Checked
- Examination as to Boundaries
- Entered on Diagrams
- Entered on General Plan
- State Permanent Marks
- Finally examined

May be noted upon
Action

PURCHASER'S NAME	ACT	DATE OF CONTRACT	GRANTED

I, Kenneth Harold Blackwell, of Sorell, Registered Surveyor, of Tasmania, do hereby certify that this plan has been made from surveys executed by me or under my supervision, in accordance with the Surveyors' Act, 1909, and that the same and the survey are correct, and have been made in accordance with the Land Surveyors' By-Laws 1959, gazetted 8th July, 1959.

Dated this 30th day of June 1958

K H Blackwell
Authorised Surveyor.

15GD03 - X014