0374_3898

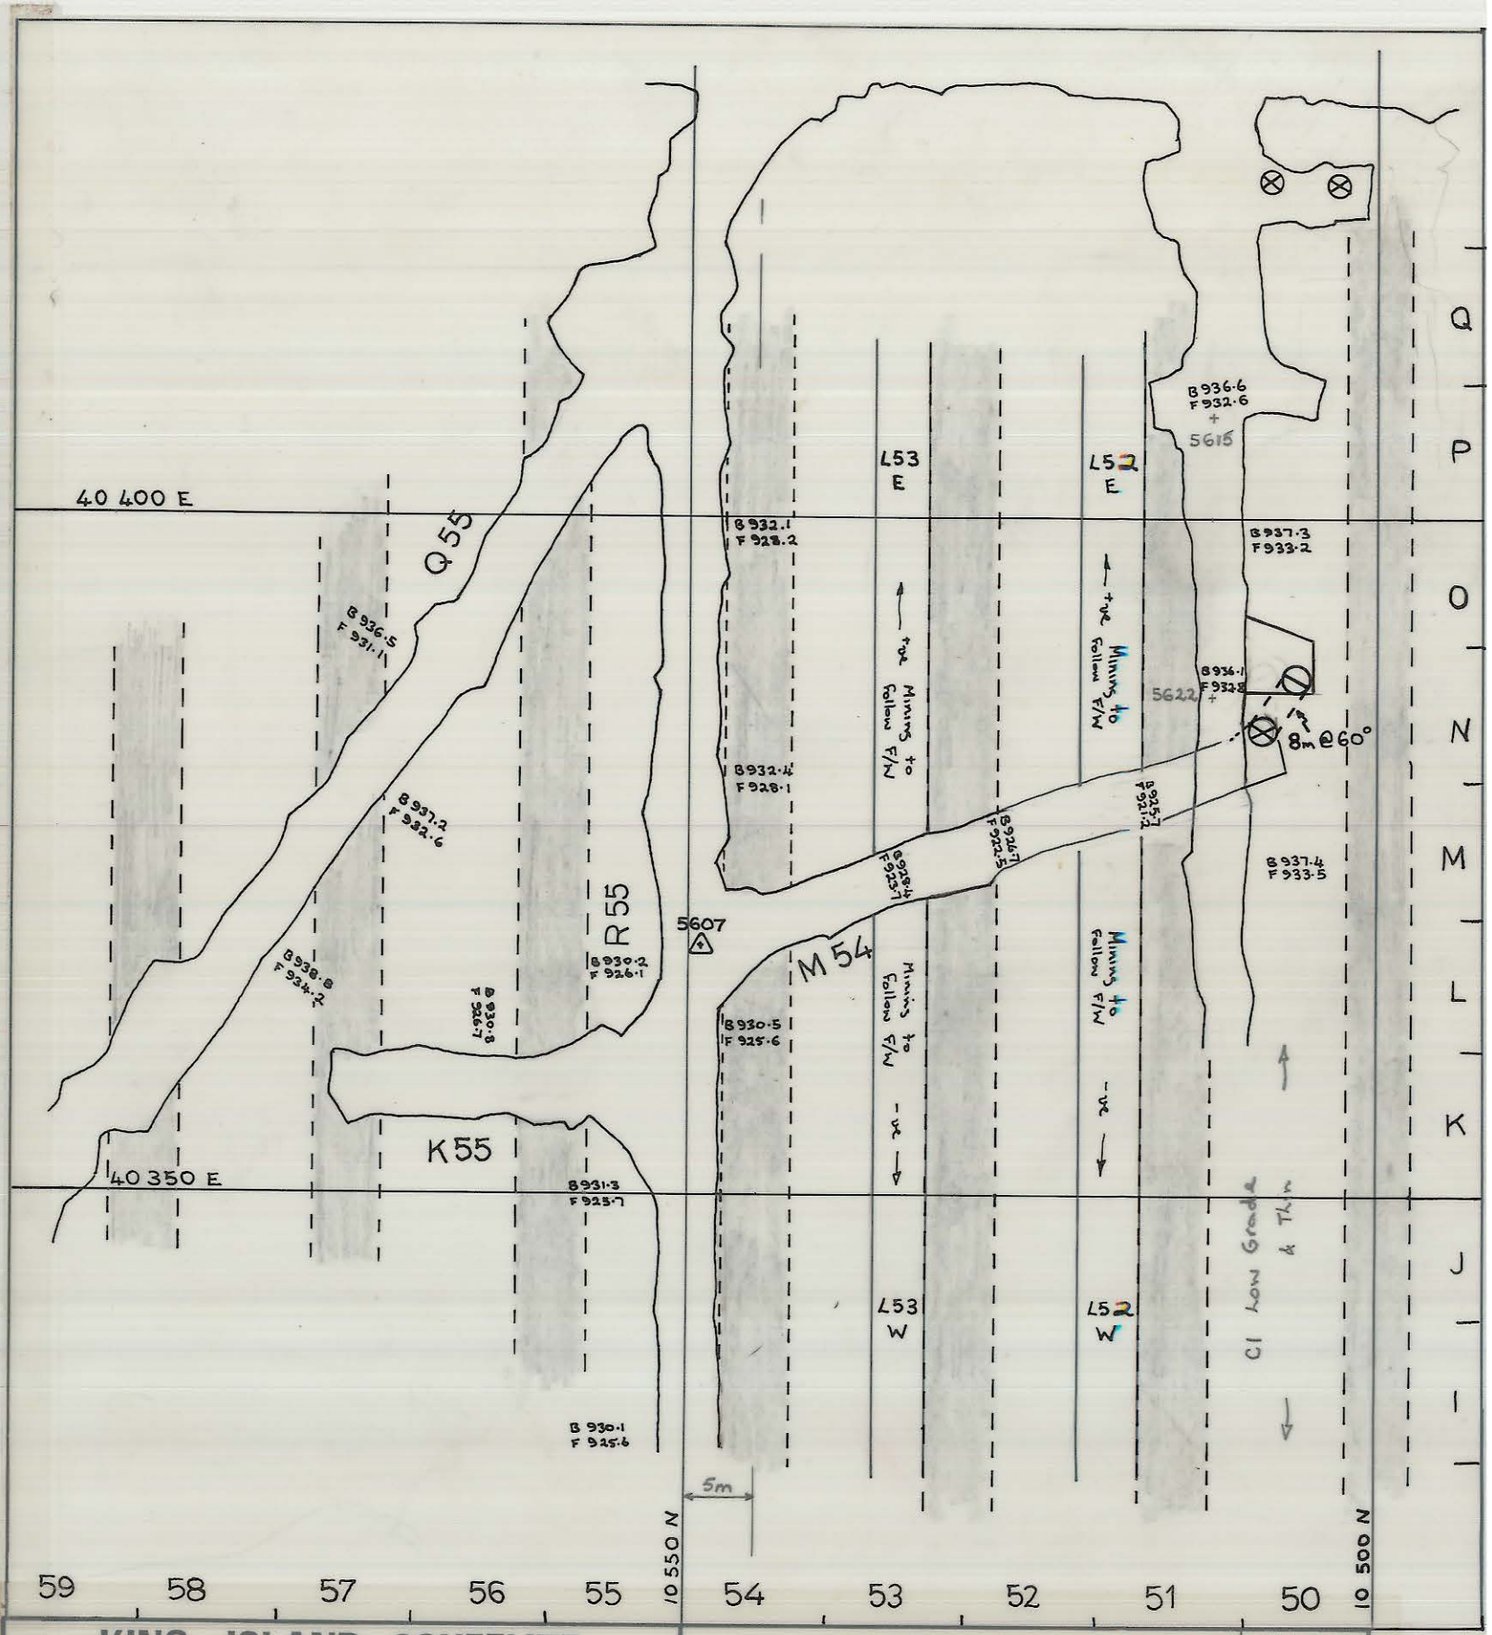


# KING ISLAND SCHEELITE

| | | | |
|---|---|---|---|
| DATE: 18 JULY 1978 | SCALE: 1:500 | | |
| MINE: BOLD HEAD | DWG/NO.: 03 BH 04 4001 | | |

## C1 : STOPE DRIVES & VENT [N50]

Pillar Width – 5m
Stope Width – 10m

N50 Vent Cuddy 4m x 4m x 5m
N50 Vent Raise 8m @ 60°

| PRELIMINARY | | FINAL | | |
|---|---|---|---|---|

| APPROVAL | | COPY |
|---|---|---|
| PLANNING ENG.: | 18/7/78 | |
| SENIOR PLAN. ENG.: | 18/7/78 | |
| MINE SUPT.: | 18/7/78 | |
| G. MINING SUPT.: | | 3 |
| SENIOR SURV'R.: | | |
| SENIOR GEOLOGIST: | | |
| SURVEYOR: | | |

03 BH 04 4001

5 cm

27 JUN 1981