27 JUN 1981

03 BH 04 1004

0374_3947

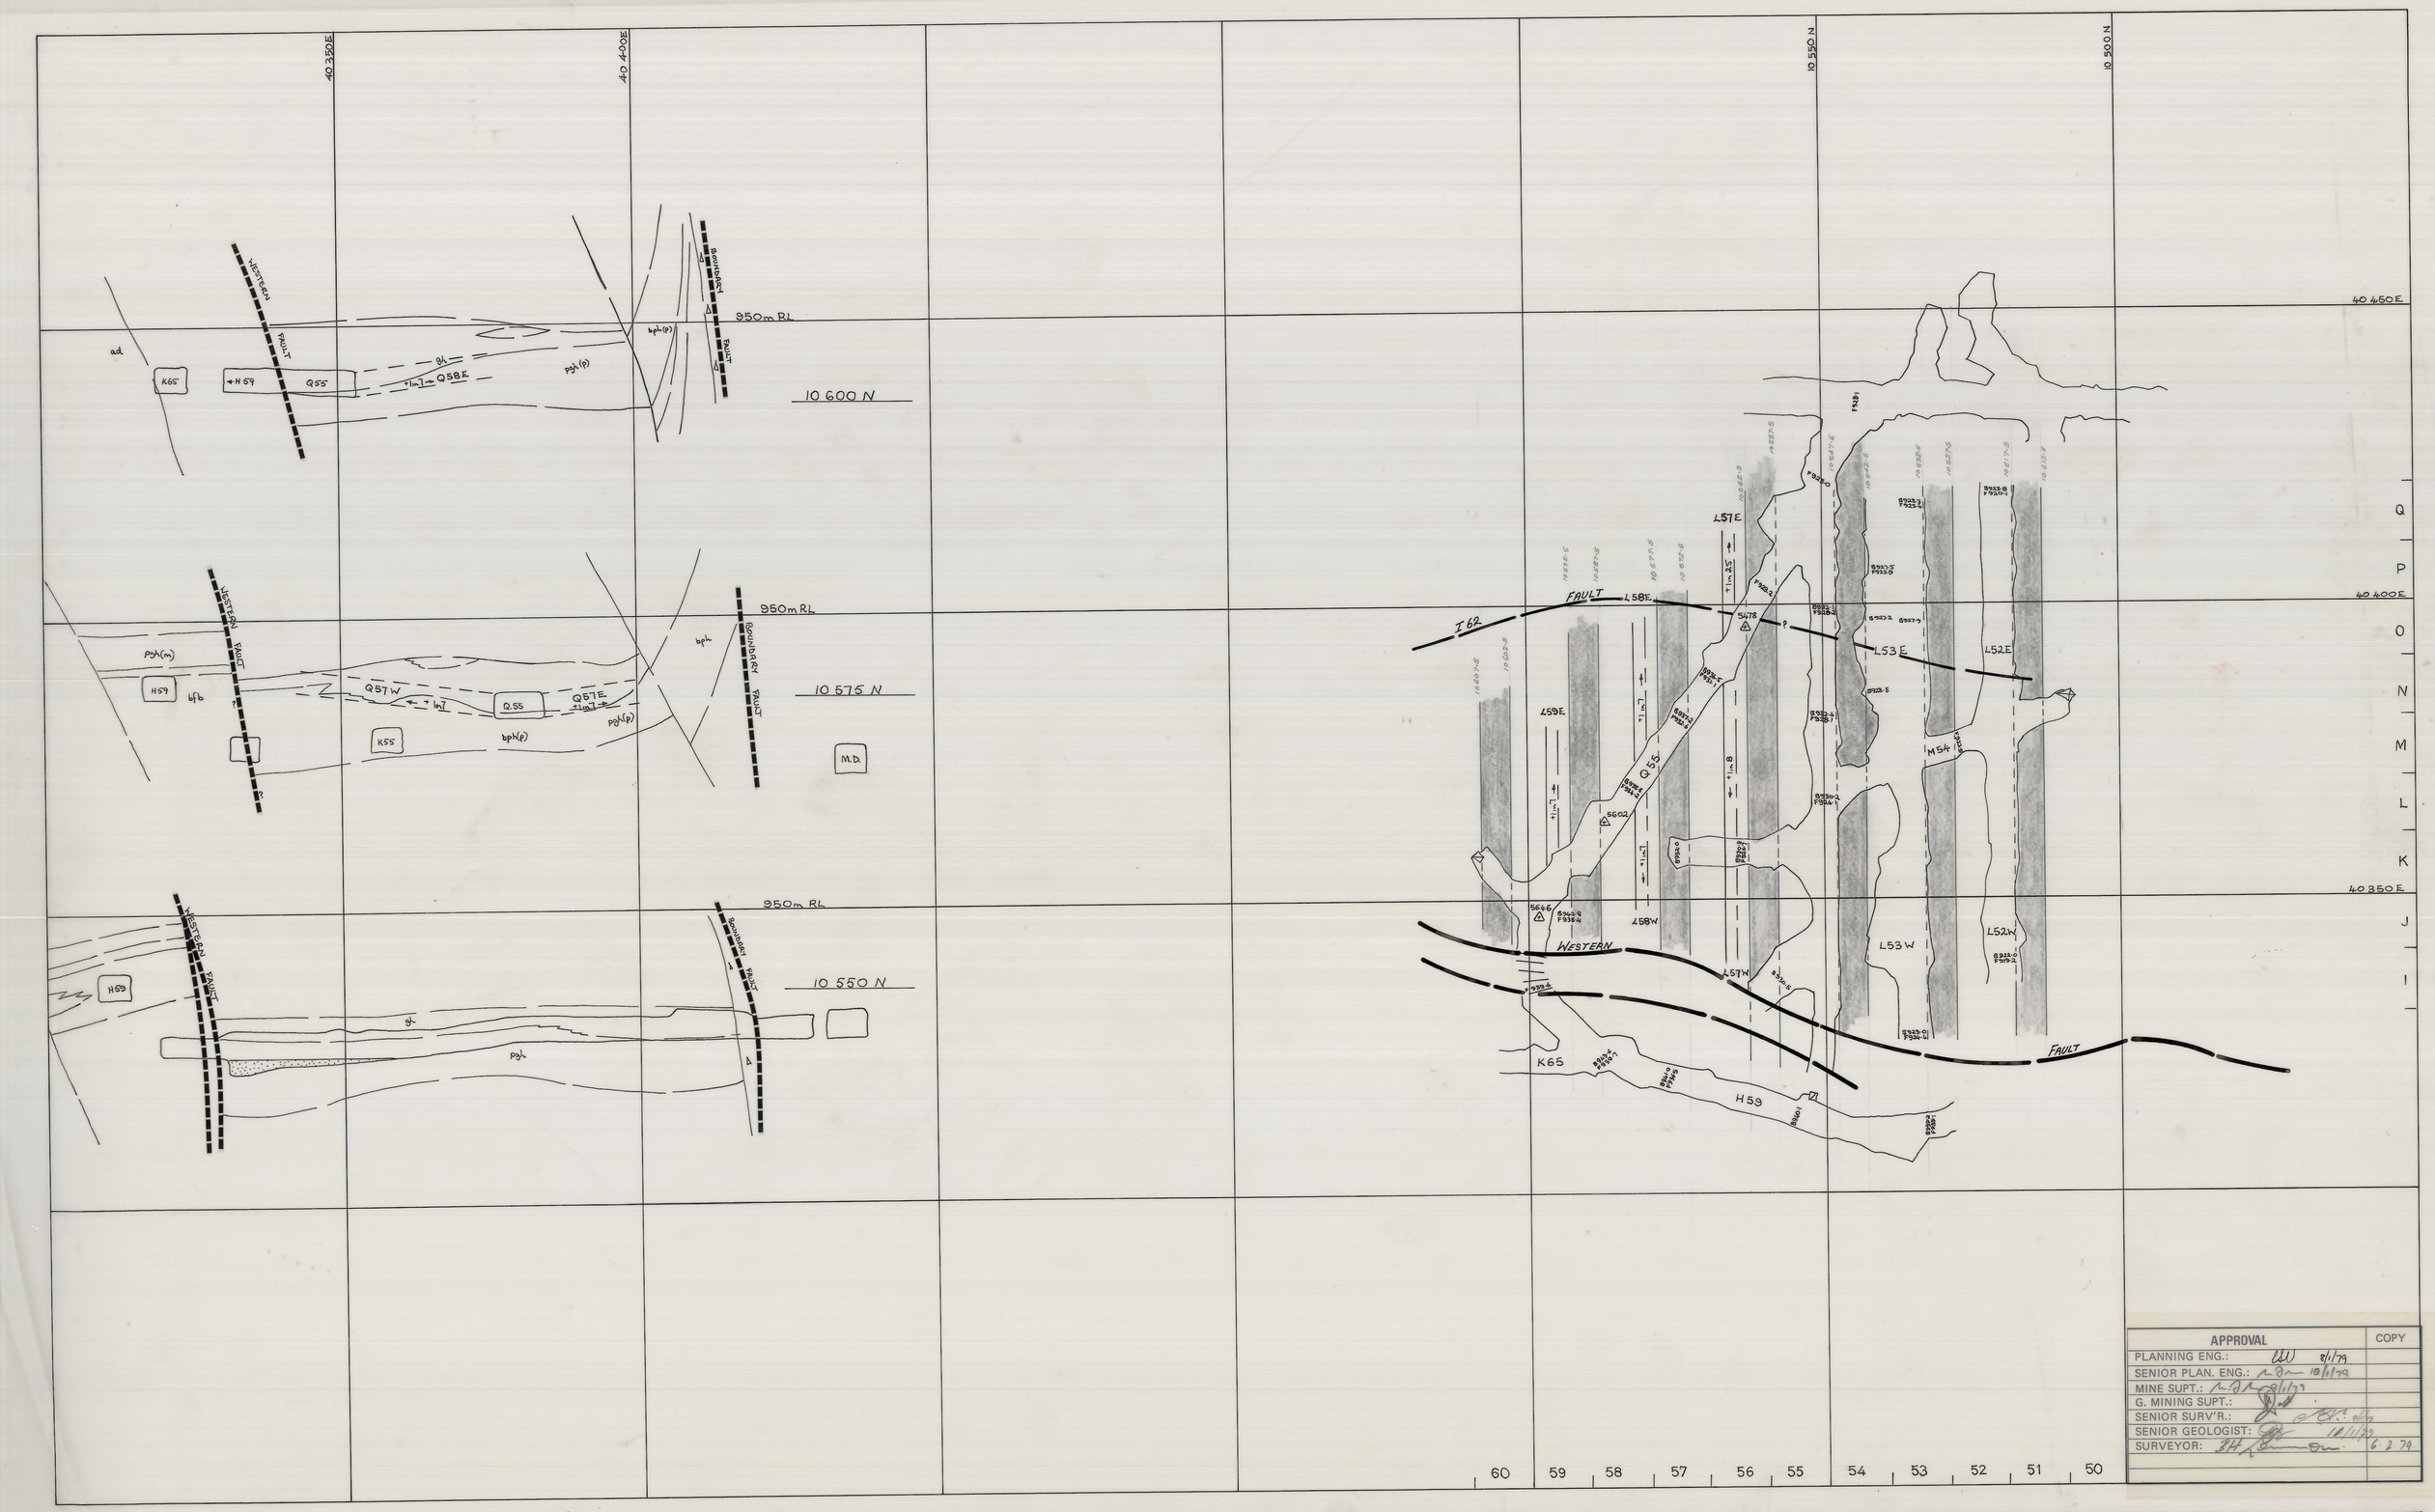

APPROVAL		COPY
PLANNING ENG.:	8/1/79	
SENIOR PLAN. ENG.:	10/1/79	
MINE SUPT.:	8/1/79	
G. MINING SUPT.:		
SENIOR SURV'R.:	9/1/79	
SENIOR GEOLOGIST:	10/1/79	
SURVEYOR:		6 2 79

✳ NOTE: X/CUTS TO FOLLOW ORE F/W BOUNDARY WHERE POSSIBLE — GRADIENTS INDICATED ARE ANTICIPATED, HOWEVER NOT NECESSARILY "CORRECT".

SCALE 1:500

north

LOCATION: BOLD HEAD MINE

SUBJECT: C1: STOPE X/CUTS 10 550/600 N

X/CUTS 4.0m × 4.0m

KING ISLAND SCHEELITE
A DIVISION OF WARMAN INTERNATIONAL

GRASSY KING ISLAND

9 JANUARY 1979

PLAN NUMBER 03 BH 04 - 1004