27 JUN 1981

0374_4086

03 BH 03-1005

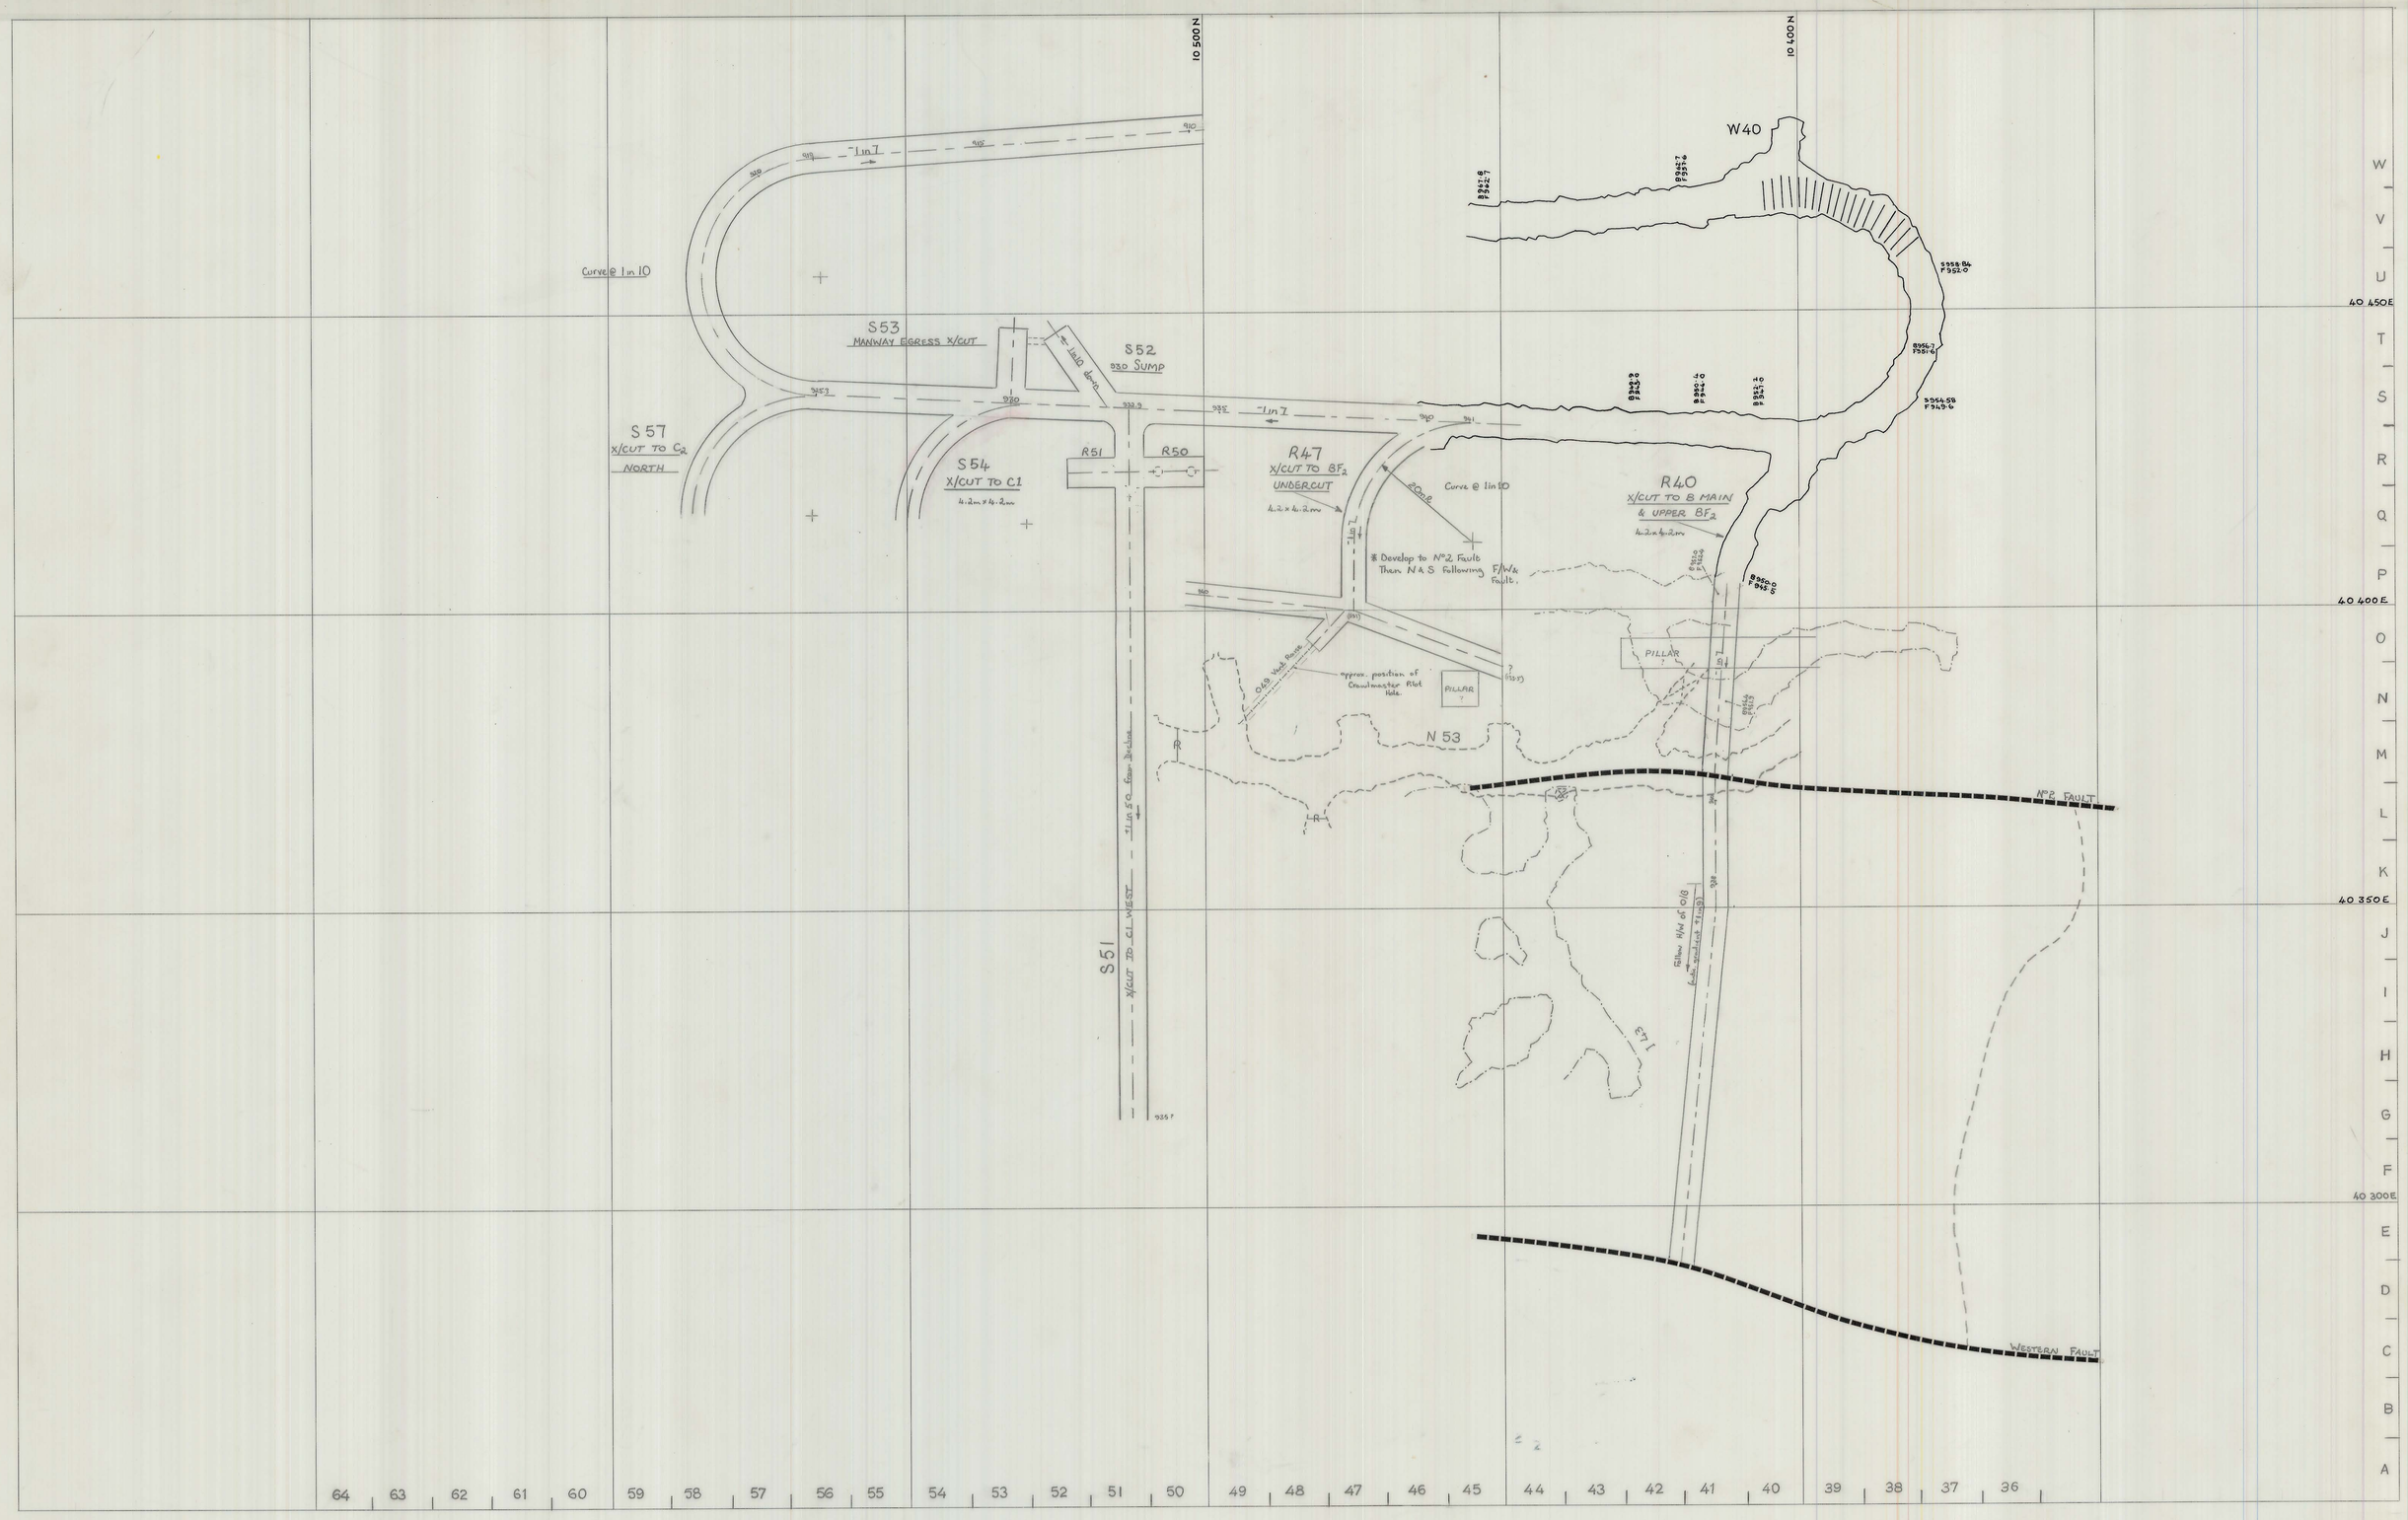

REVISIONS No	DATE	DESCRIPTION	INITIALS
1	30.9.77	Abandon of S54 x/cut to C1	dW

APPROVAL		COPY
PLANNING ENG.:		
SENIOR PLAN. ENG.:		
MINE SUPT.:		2
G. MINING SUPT.:		
SENIOR SURV'R.:		
SENIOR GEOLOGIST:	D. Armstrong	1
SURVEYOR:		

SCALE 1:500

north

LOCATION: BOLD HEAD MINE

SUBJECT: DEVELOPMENT 940 - 910 m RL.

KING ISLAND SCHEELITE
A DIVISION OF WARMAN INTERNATIONAL

GRASSY 15 JUNE 1977 KING ISLAND

PLAN NUMBER 03 BH 03 - 1005