04 KG2-04-044 563 750 N
0374_4644

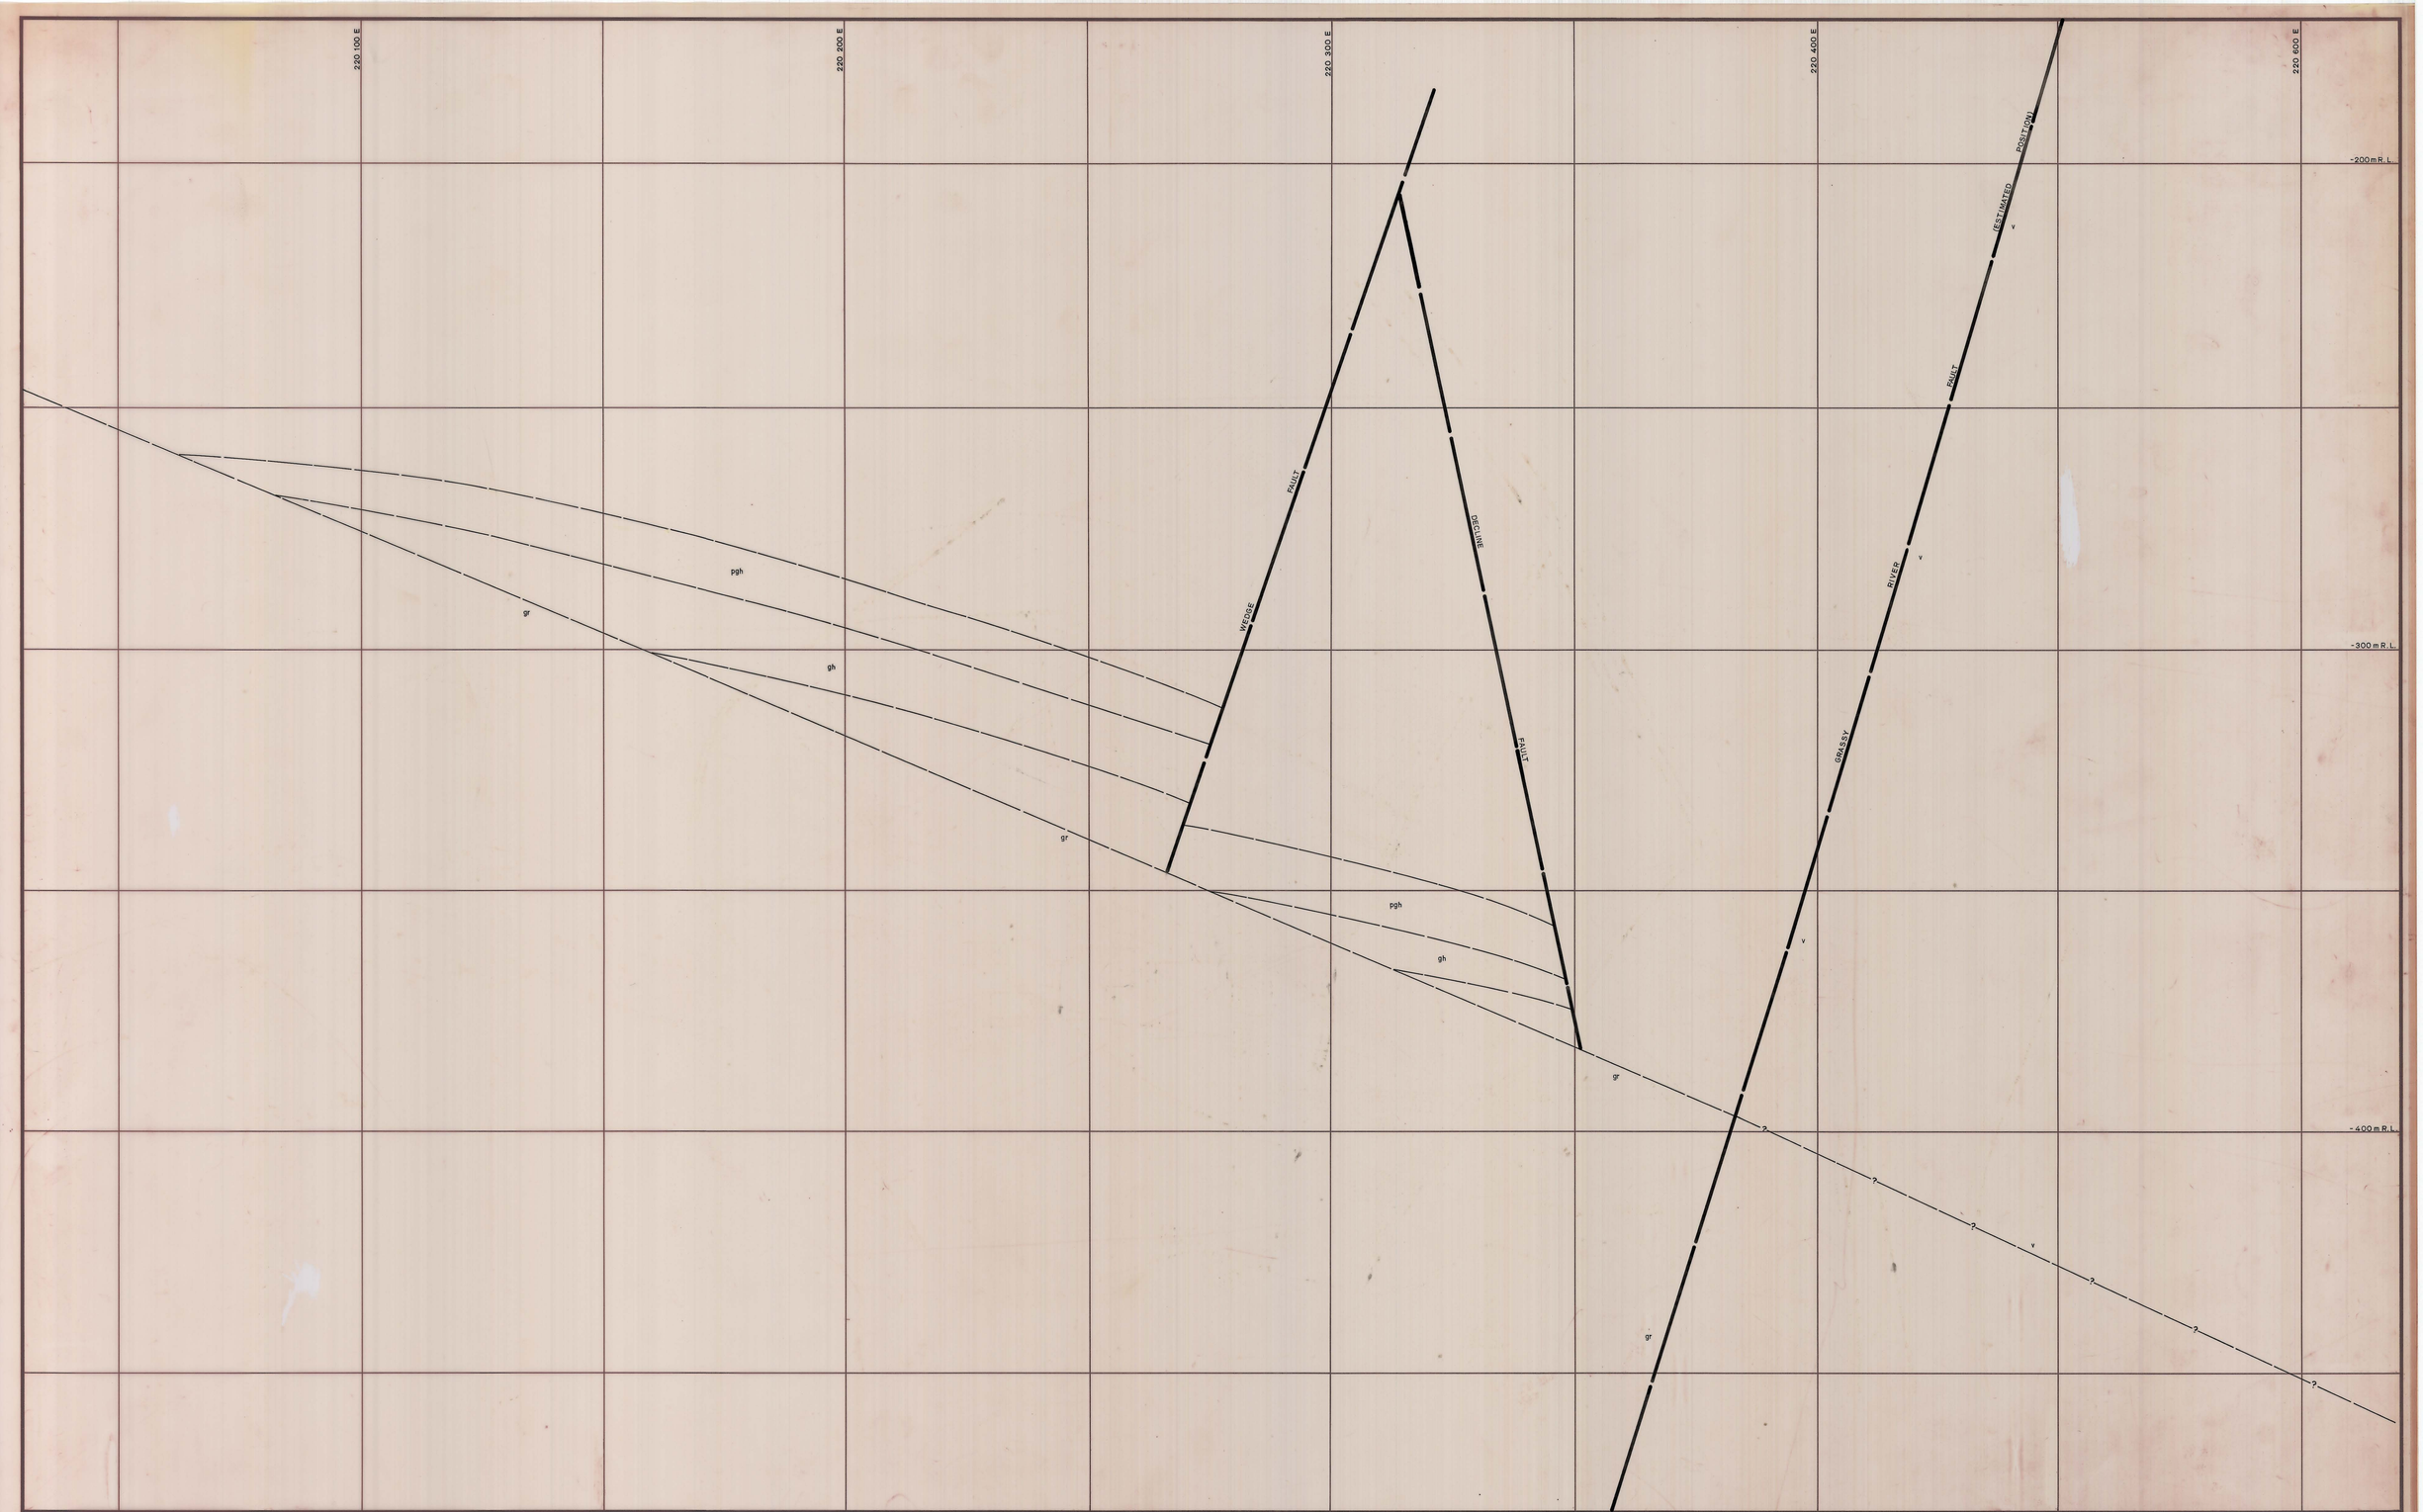

v	Upper metavolcanics	bh/gh, ch/gh	Banded footwall beds	50	Strike and dip
ph/bh	Banded hornfels	bph	Biotite pyroxene hornfels	87	Joint, inclined
ch	Marble	lv	Lower metavolcanics		Joint, vertical
bh	Biotite hornfels	q	Quartzite		Fault
pgh	Pyroxene garnet hornfels	ap	Aplite		Degrees of uncertainty in fault position.
gh	Garnet hornfels	ad	Adamellite		

DATE: May, 1982
GEOLOGIST: R.E.S.D.
DRAWN:
CHECKED:

KING ISLAND SCHEELITE

SCALE 1:500

No. KG2-04-044

DOLPHIN MINE
GEOLOGICAL LONG SECTION
563 750 N