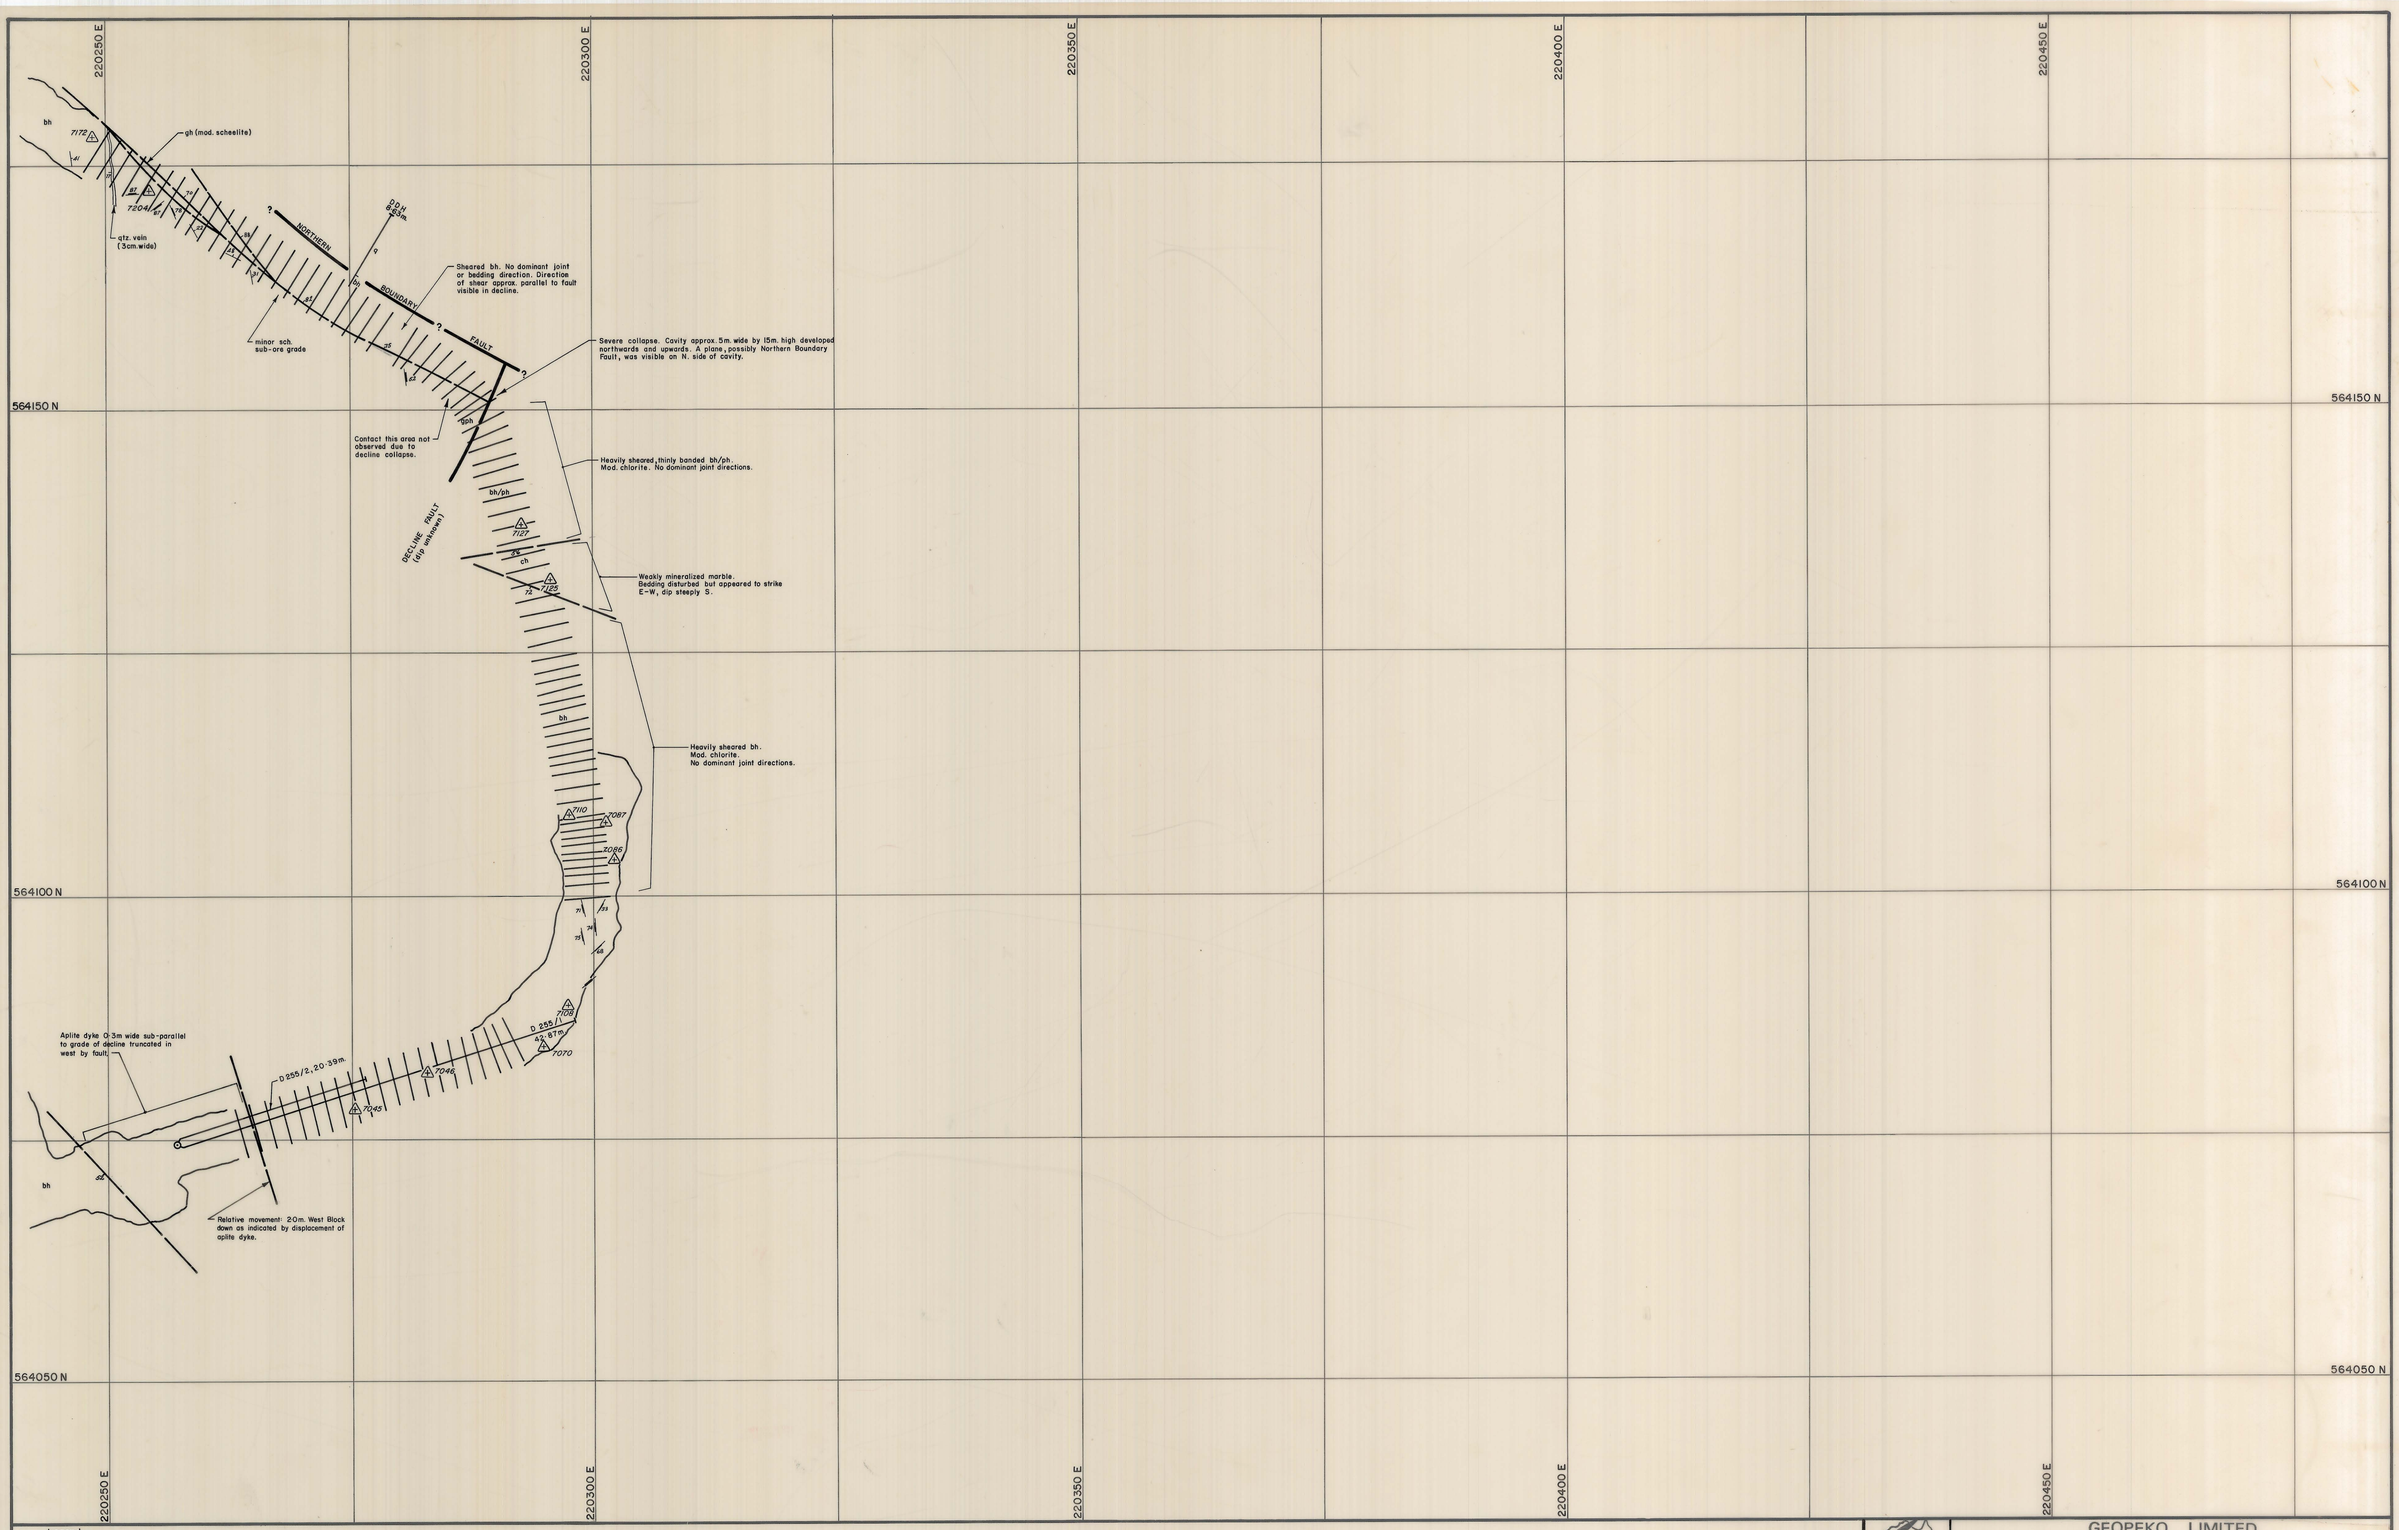

Legend:

v	Upper metavolcanics
ph/bh	Banded hornfels
ch	Marble
bh	Biotite hornfels
pgh	Pyroxene garnet hornfels
gh	Garnet hornfels
bh/ph, gh/gh	Banded footwall beds
bph	Biotite pyroxene hornfels
lv	Lower metavolcanics
q	Quartzite
ap	Aplite
60	Strike and dip
55	Joint, inclined
	Joint, vertical
	Fault

GEOPEKO LIMITED
KING ISLAND GROUP

SCALE: 1: 250m.

No. KG2-07-003

DATE: JUNE, 1974
GEOLOGIST: M.J.D.
DRAWN: R.F.
CHECKED: M.C.R.

DOLPHIN MINE GEOLOGICAL MAP DECLINE ACCESS

0374_4657