


0374_4688

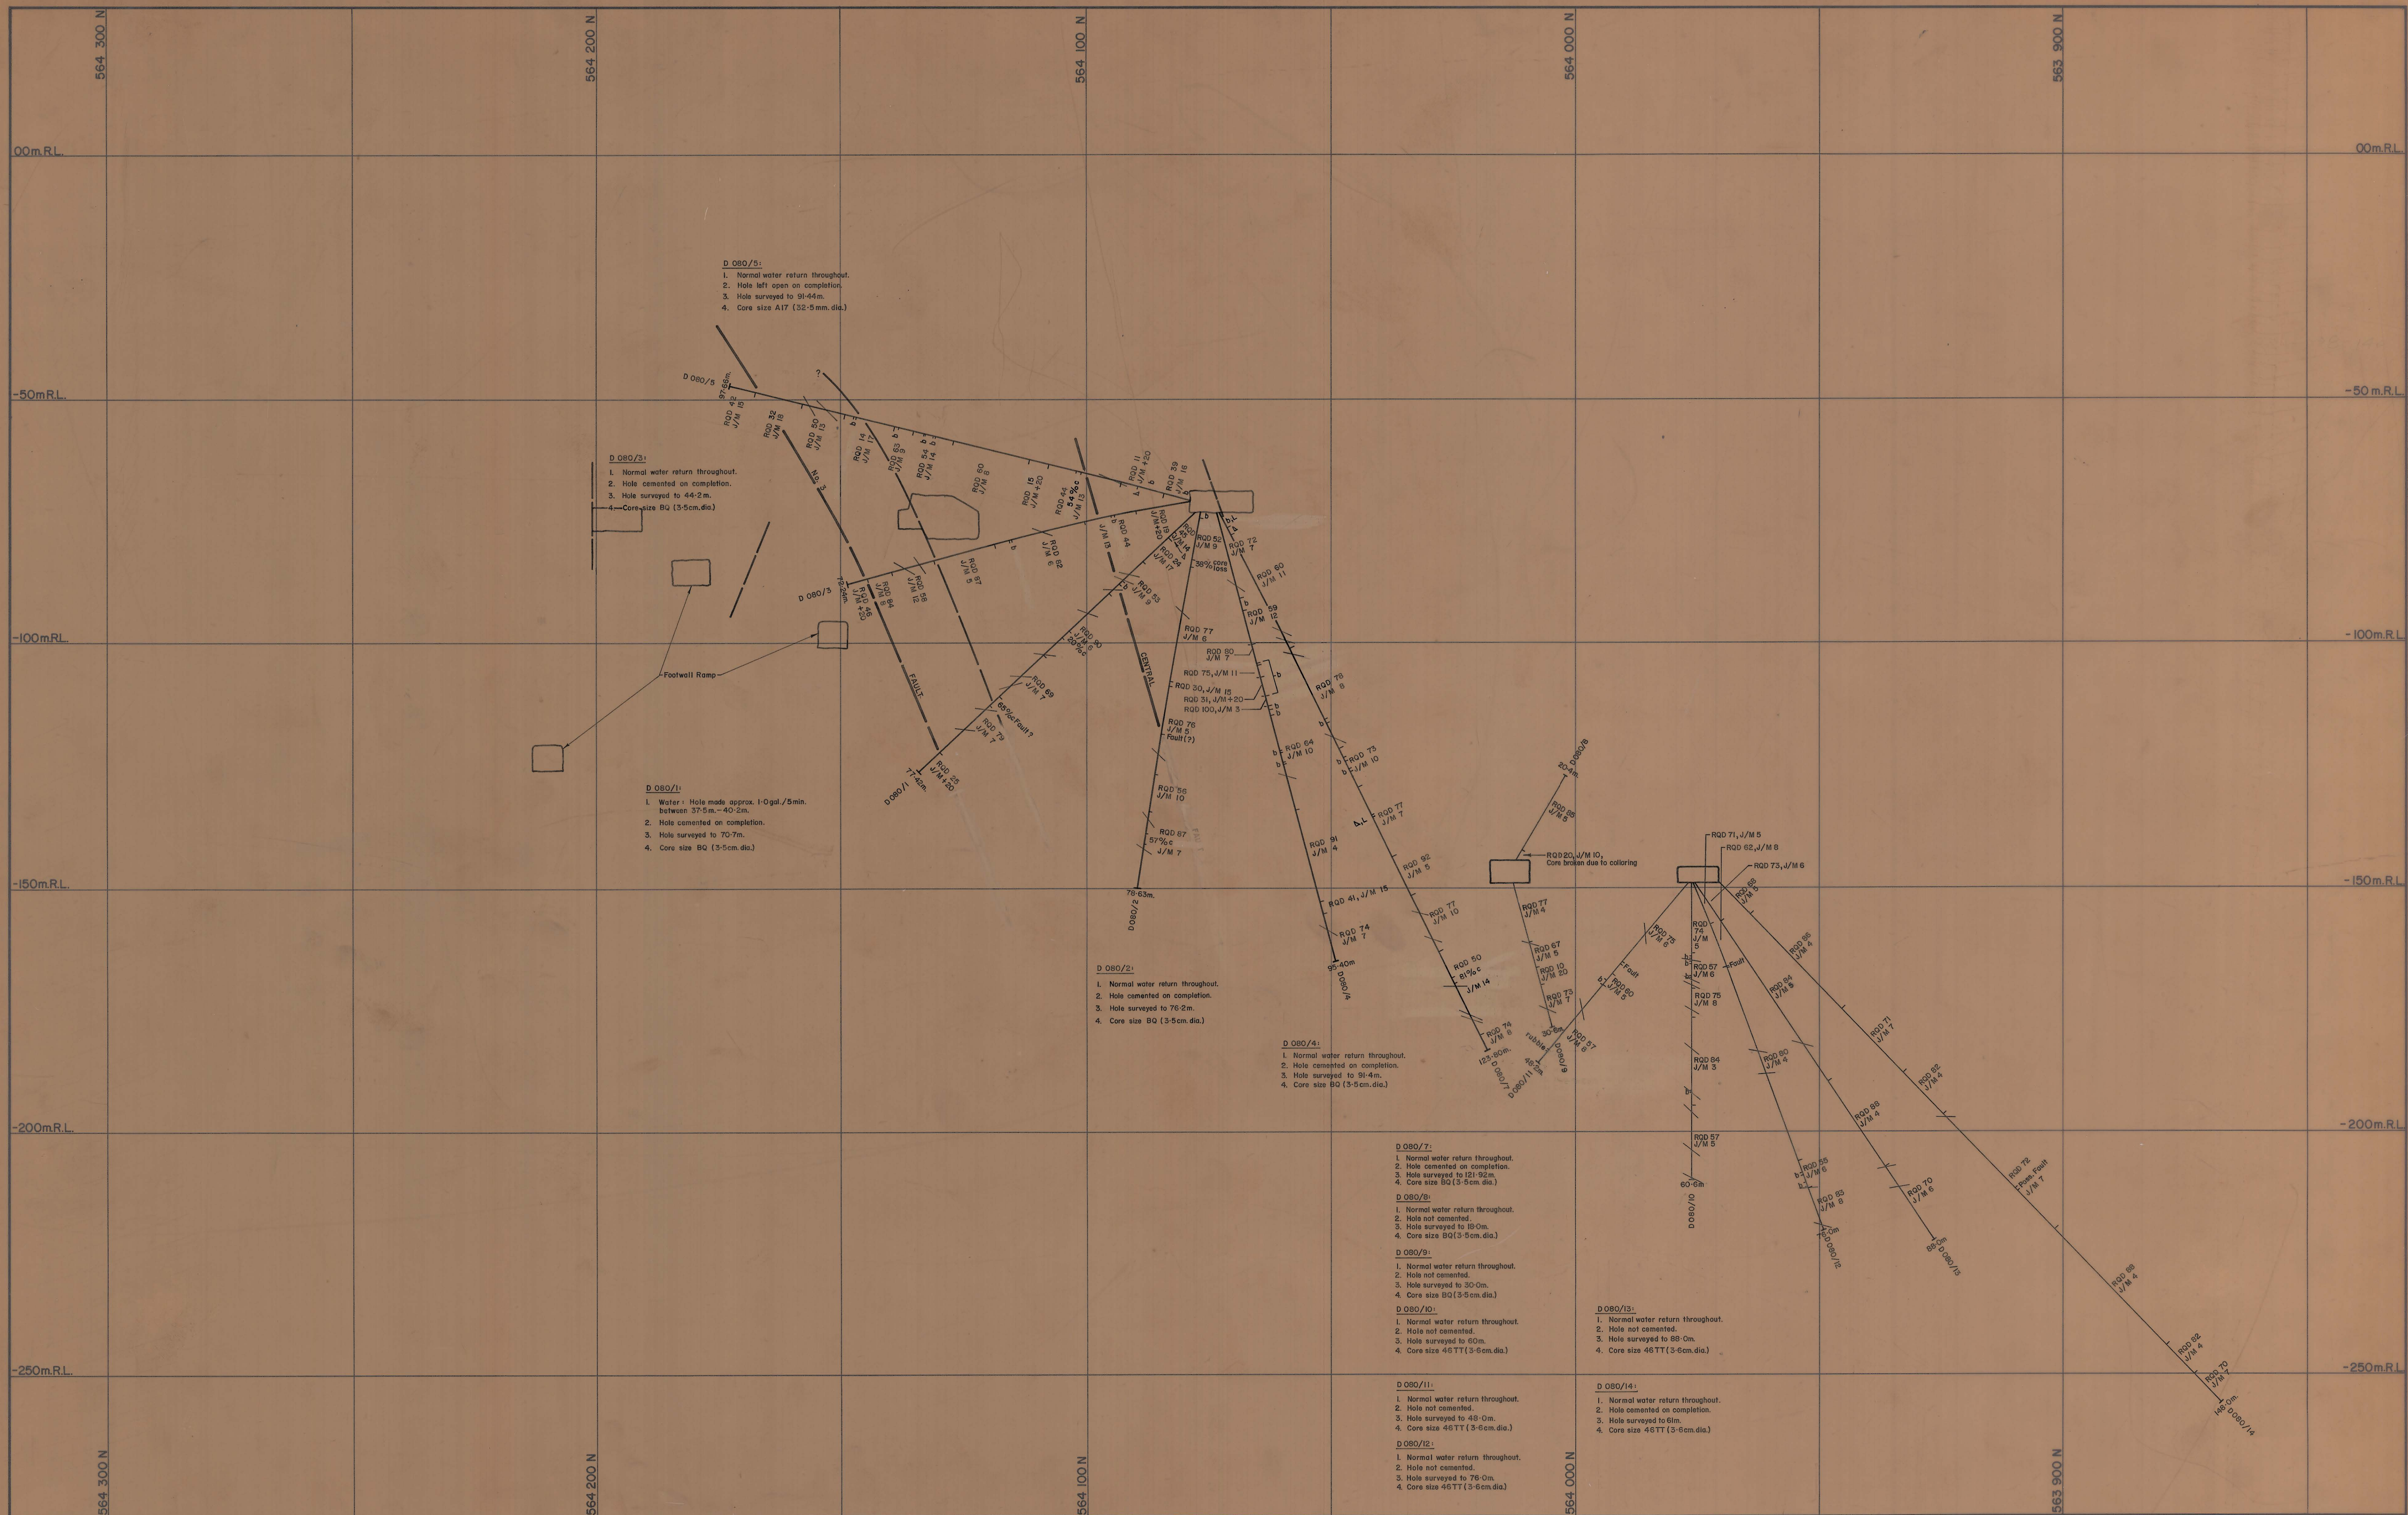

Legend:

- v Upper metavolcanics
- ph/bh Banded hornfels
- ch Marble
- hh Biotite hornfels
- pgh Pyroxene garnet hornfels
- gh Garnet hornfels

- hh/bh Banded footwall beds
- bph Biotite pyroxene hornfels
- lv Lower metavolcanics
- q Quartzite
- ap Aplitite

- 60 Strike and dip
- 55 Joint, inclined
- Joint, vertical
- Fault
- Degree of uncertainty in Fault position
- Direction of bedding with respect to core axis

- RQD Rock Quality Designator
- J/M Joints per Metre of recovered core

- Condition of core:
- b brecciated
- l leached
- c core loss (% indicated)
- b broken

- RQD %:
- >90 Minimum or no support
- 60-90 Intermediate support; rockbolts and one shotcrete application
- <60 Maximum support
- (after E. Miller, March, 1972)



GEOPEKO LIMITED

KING ISLAND GROUP

No. KG2-02-005

SCALE: 1:500m

DATE: APRIL, 1974
GEOLOGIST: M.J.D.
DRAWN: R.F.
CHECKED: M.C.R.

DOLPHINE MINE
ENGINEERING GEOLOGY SECTION
220 080 E