Bold Head Orebody
Geological Cross Section
10 400 N
No KG3-211-005

5 cm

0374-4826

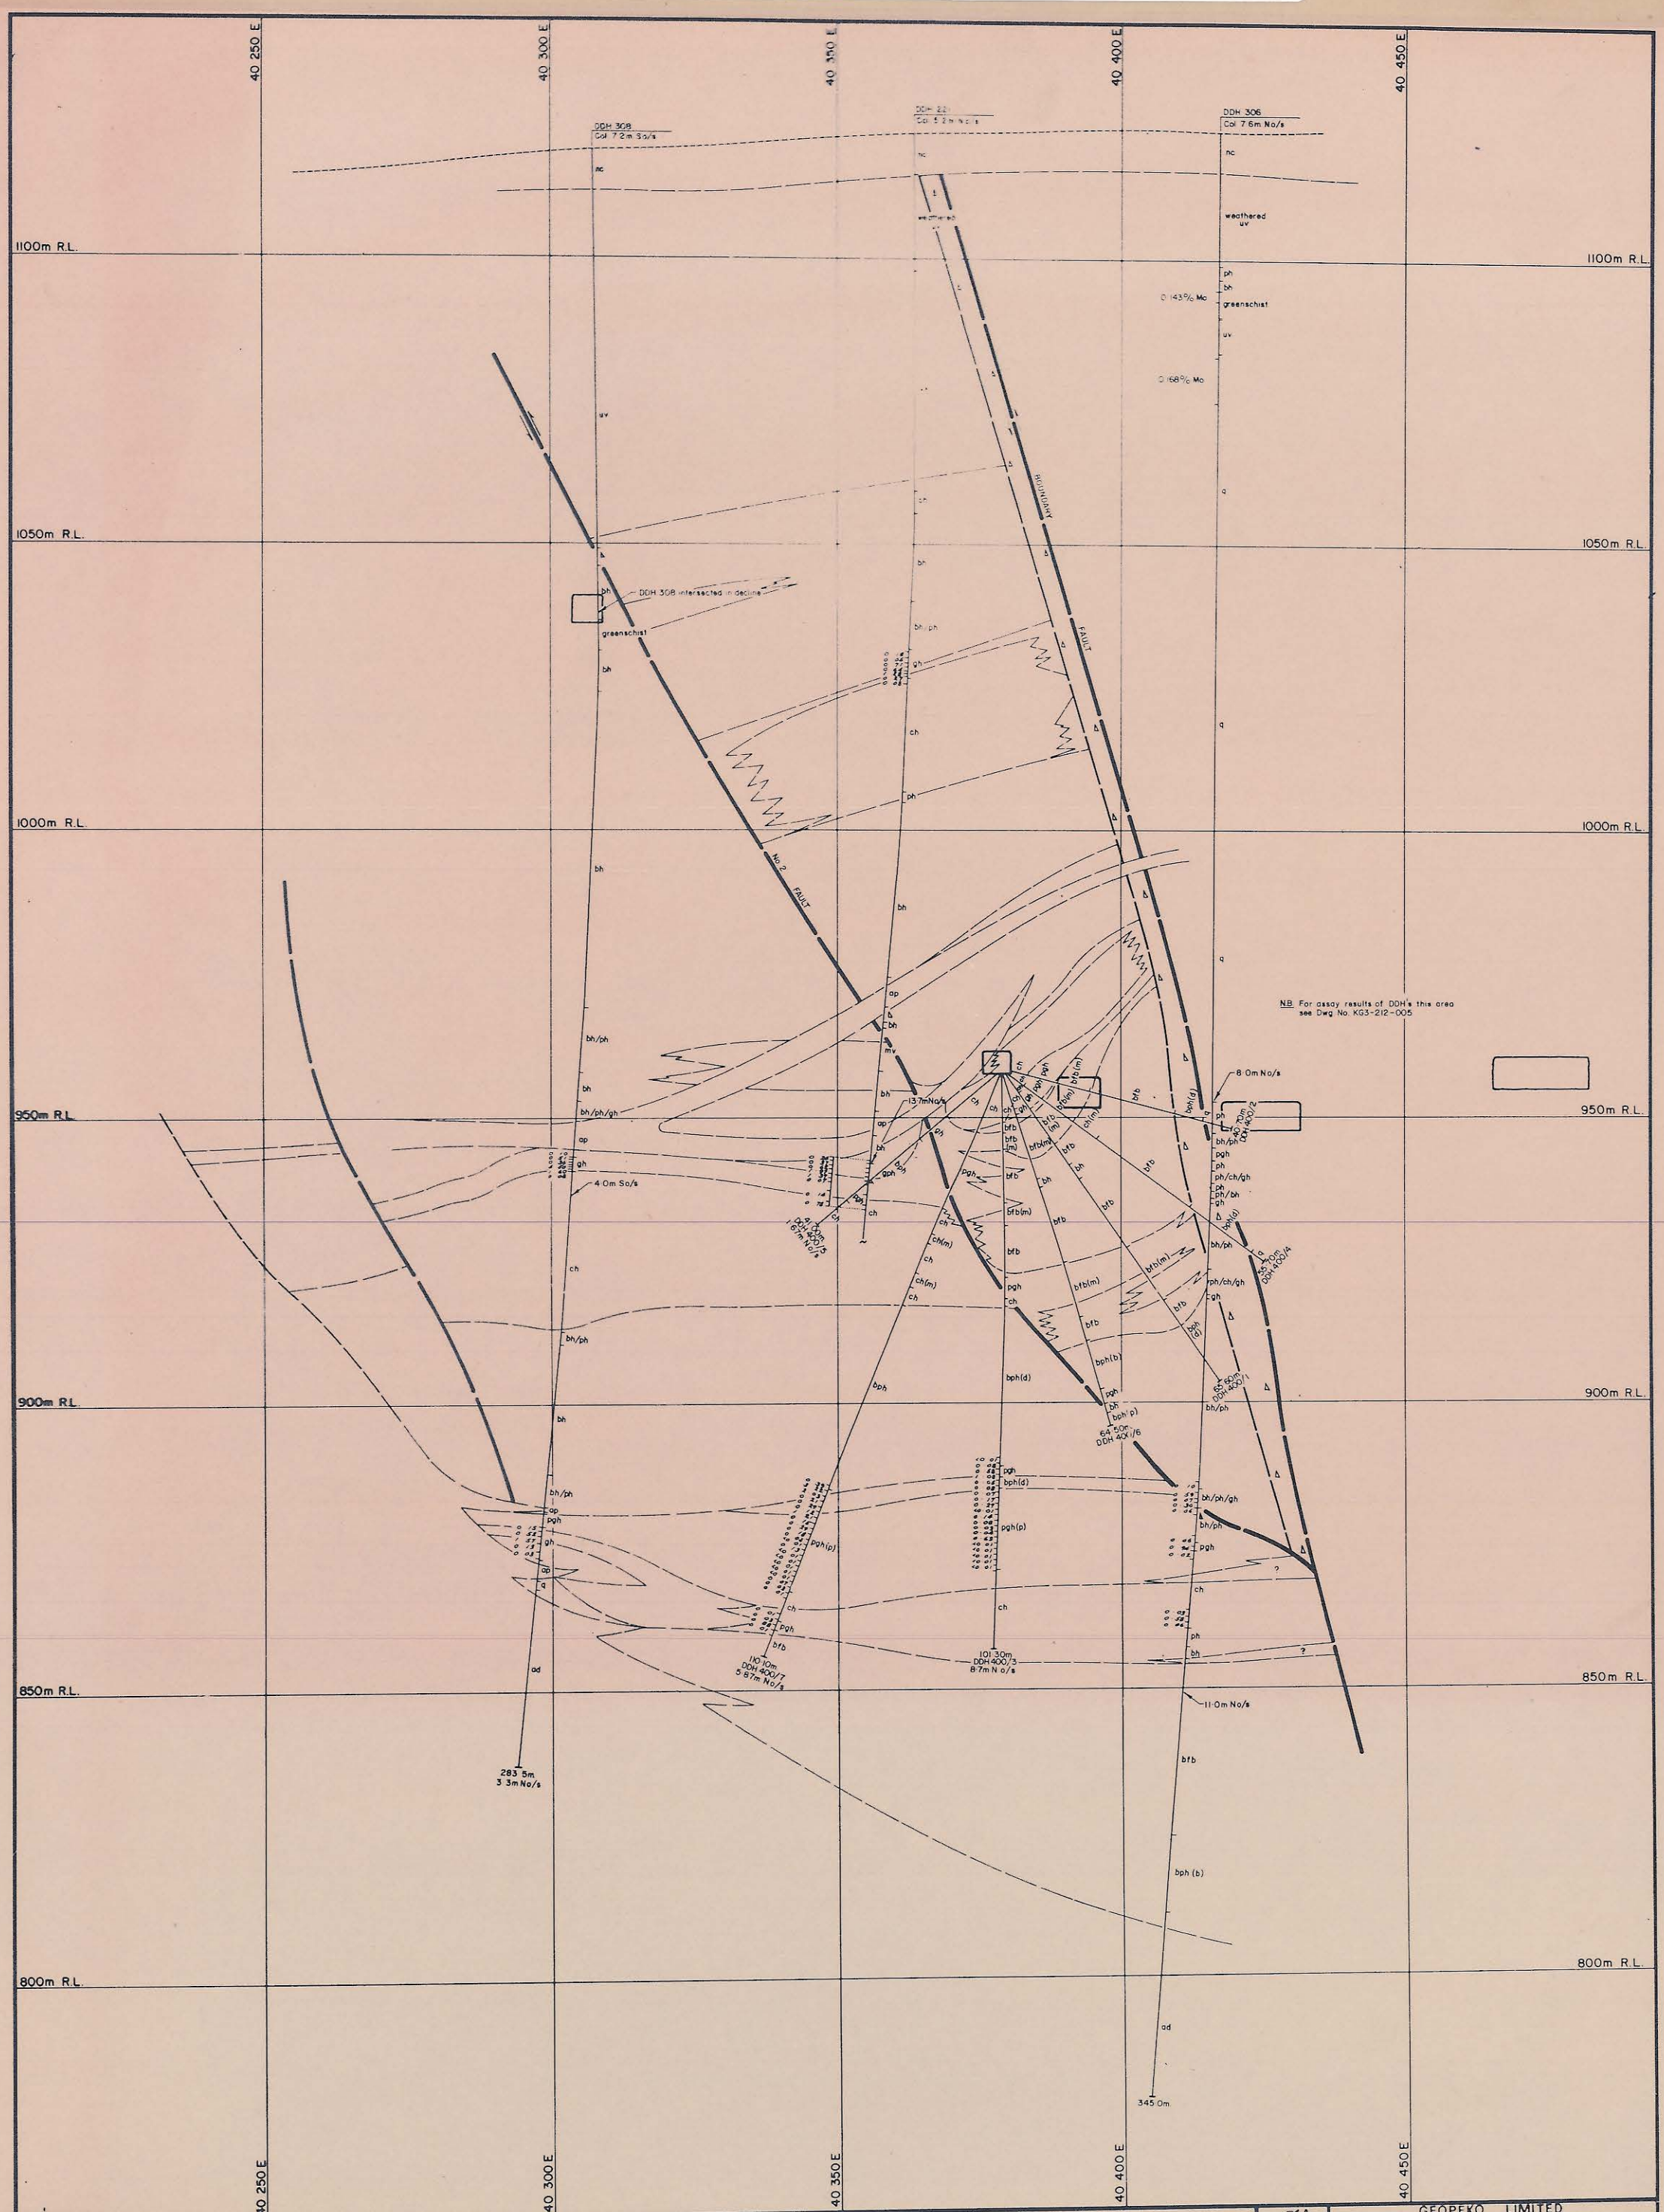

Legend:

uv	Upper metavolcanics	pgh	Pyroxene garnet hornfels	bph	Biotite pyroxene hornfels	nc	No core recovered		Fault, showing relative movement
bh	Biotite hornfels	pgh(m)	Mineralized pgh (>0.30% WO_3)	q	Quartzite	(m)	Mineralized		Degree of uncertainty in Fault position
ph	Pyroxene hornfels	gh	Garnet skarn (>0.30% WO_3)	ad	Adamellite	(b)	Banded	0.97 / 1.29 / 0.77	Assay results in % WO_3
ch	Marble	bfb	Banded footwall beds	ap	Aplite	(p)	Podded		Stope, showing area filled
mv	Middle metavolcanics	bfb(m)	Mineralized bfb (>0.30% WO_3)			(d)	Disturbed	DDH 123 Col 1.7m No/s	Indicates collar location as being 1.7 metres North of section
						b.b.	Breccia	2.1m So/s EOH	Indicates end of hole as being 2.1 metres South of section

GEOPEKO LIMITED
KING ISLAND GROUP

SCALE 1:500

No KG3-211-005

BOLD HEAD OREBODY
GEOLOGICAL CROSS SECTION
10 400 N

DATE
GEOLOGIST S.G.B.
DRAWN R.F.
CHECKED M.C.R.