0374-4828

5 cm

Bold Head Orebody
Geological Cross Section
10 600 N
No KG3-211-013

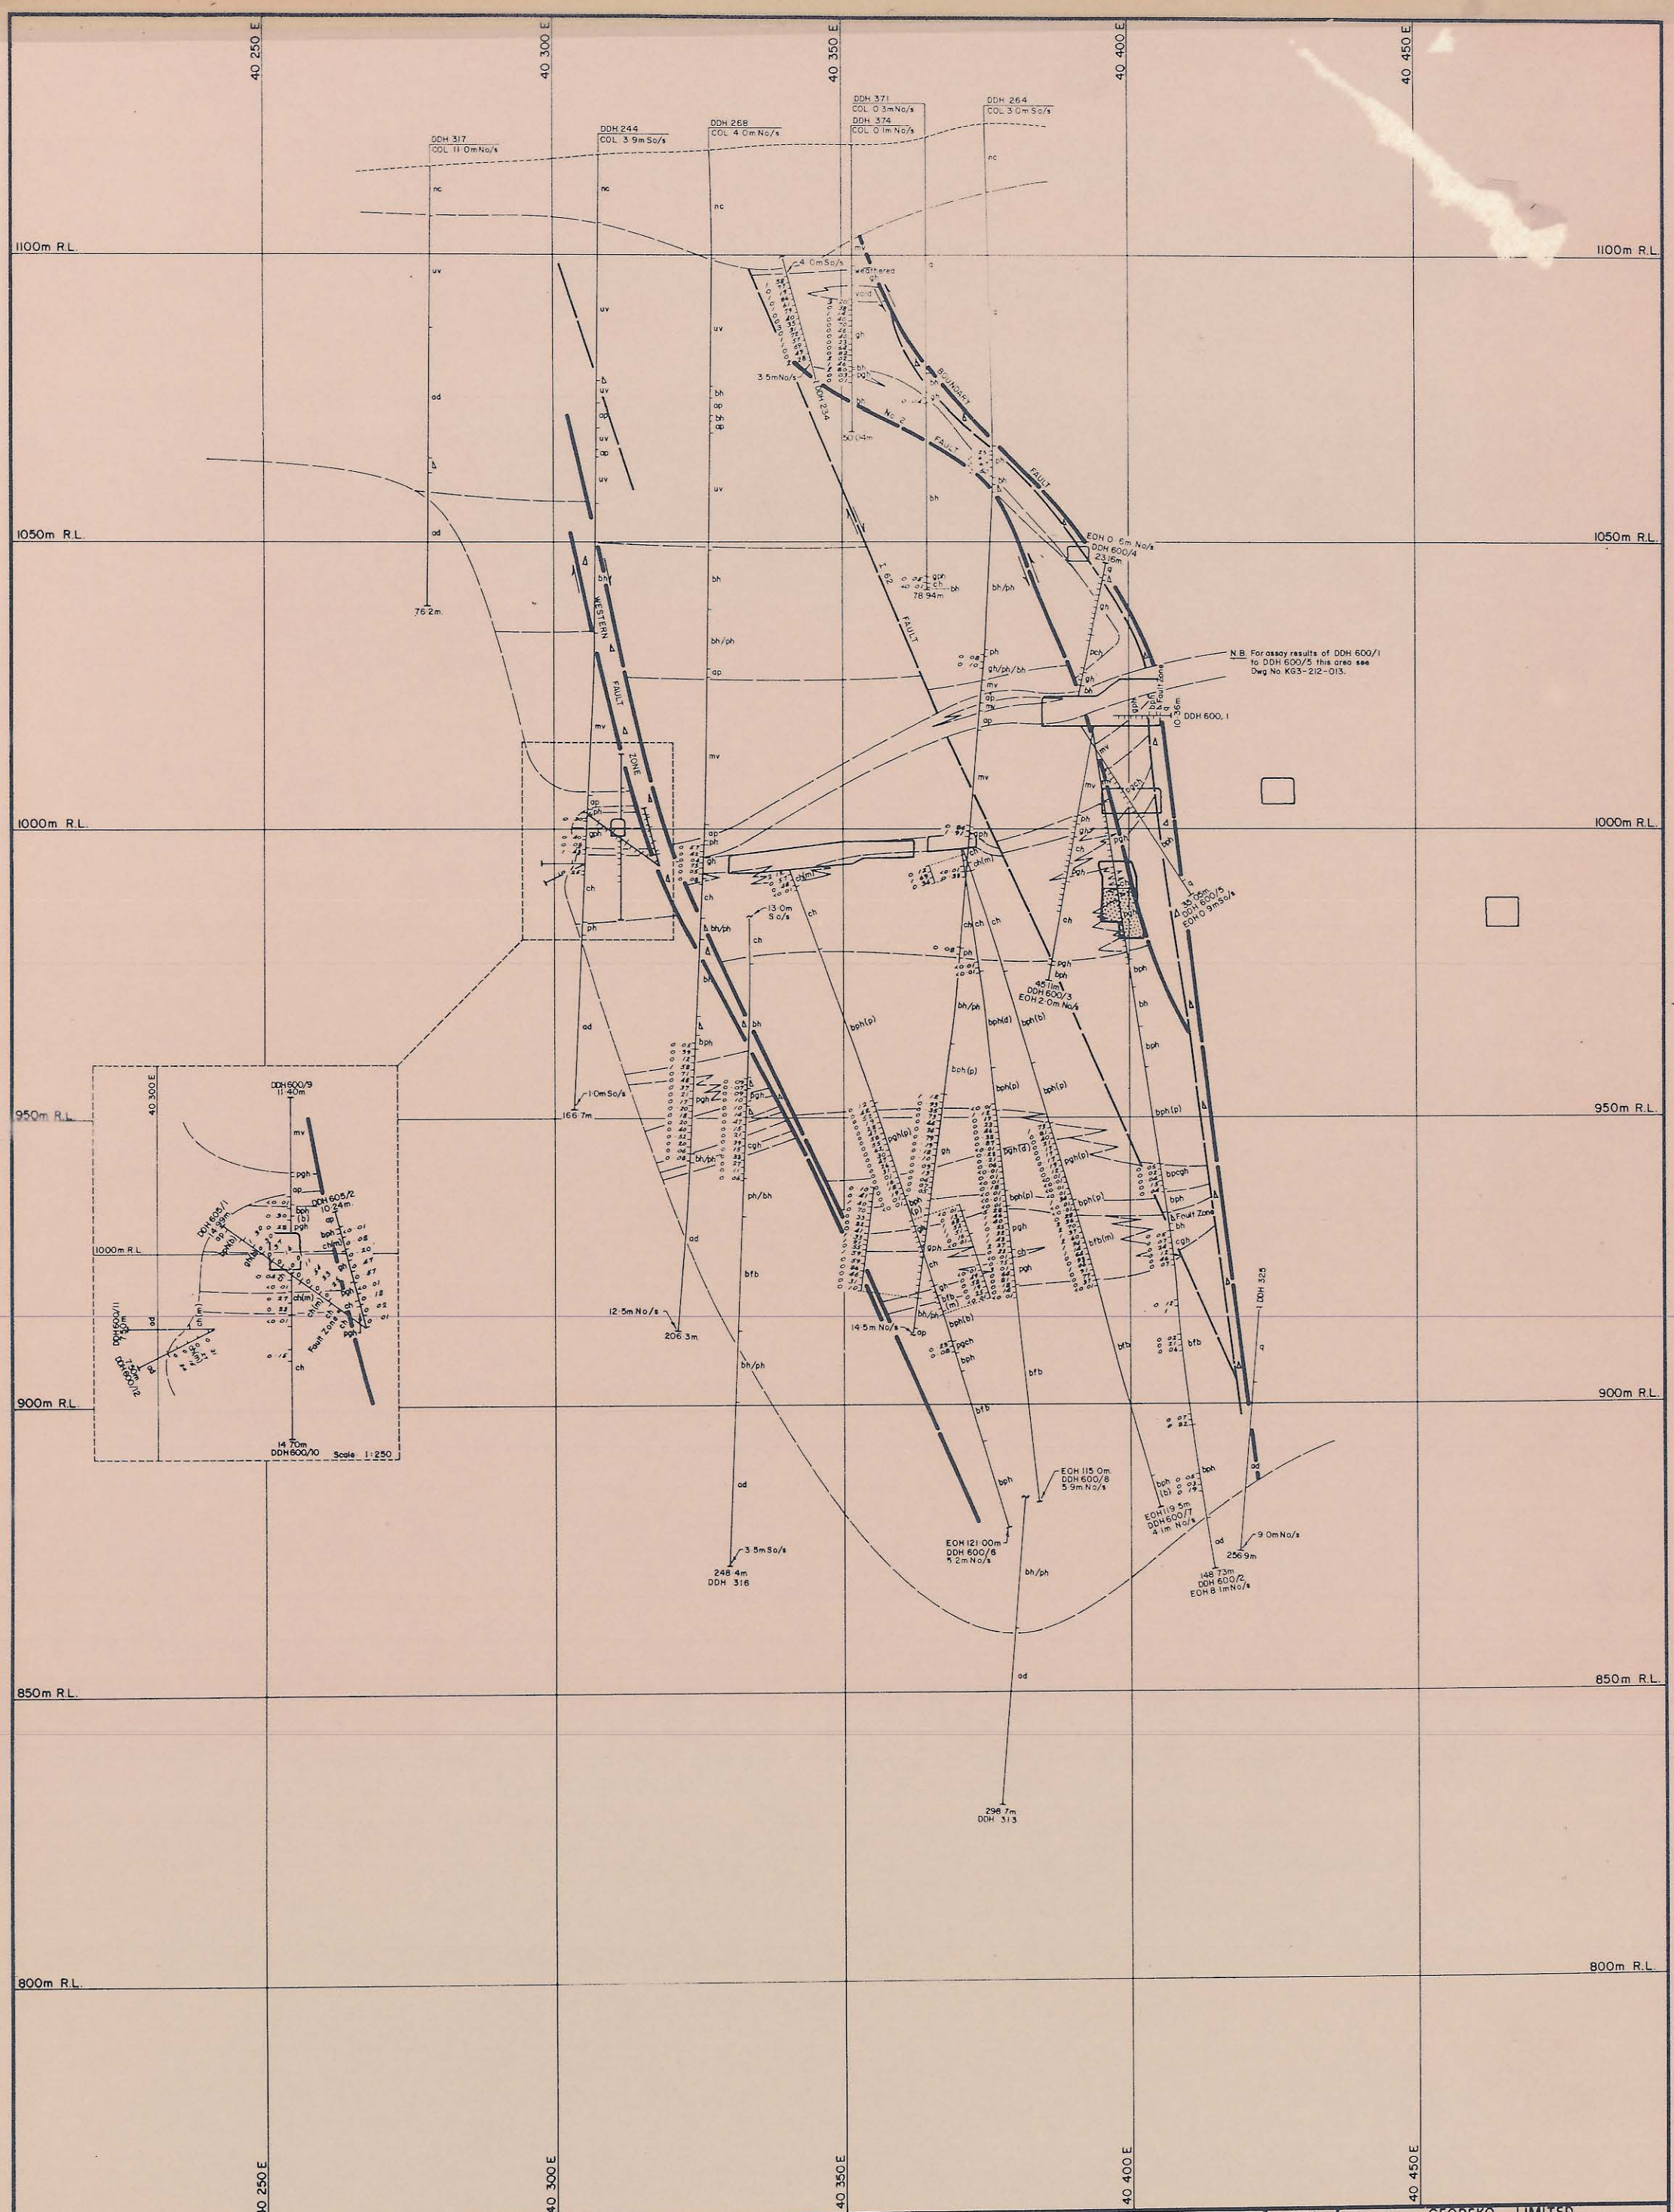

Legend:

uv	Upper metavolcanics	pgh	Pyroxene garnet hornfels	bph	Biotite pyroxene hornfels	nc	No core recovered		Fault, showing relative movement
bh	Biotite hornfels	pgh(m)	Mineralized pgh (>0 30% WO_3)	q	Quartzite	(m)	Mineralized		Degree of uncertainty in Fault position
ph	Pyroxene hornfels	gh	Garnet skarn (>0 30% WO_3)	ad	Adamellite	(b)	Banded	0 85 / 0 29 / 0 71	Assay results in % WO_3
ch	Marble	bfb	Banded footwall beds	ap	Aplite	(p)	Podded		Stope, showing area filled
mv	Middle metavolcanics	bfb(m)	Mineralized bfb (>0 30% WO_3)			(d)	Disturbed		
						ΔΔ	Breccia		

DDH 183 / Col 1 7m No/s — Indicates collar location as being 1 7 metres North of section

2 1m So/s / EOH — Indicates end of hole as being 2 1 metres South of section

DATE
GEOLOGIST S G B
DRAWN R F
CHECKED M C R

GEOPEKO LIMITED
KING ISLAND GROUP

SCALE 1:500

No. KG3-211-013

BOLD HEAD OREBODY
GEOLOGICAL CROSS SECTION
10 600 N