27 JUN 1981

H50 STOPE
11th LIFT

5 cm

0374_4831

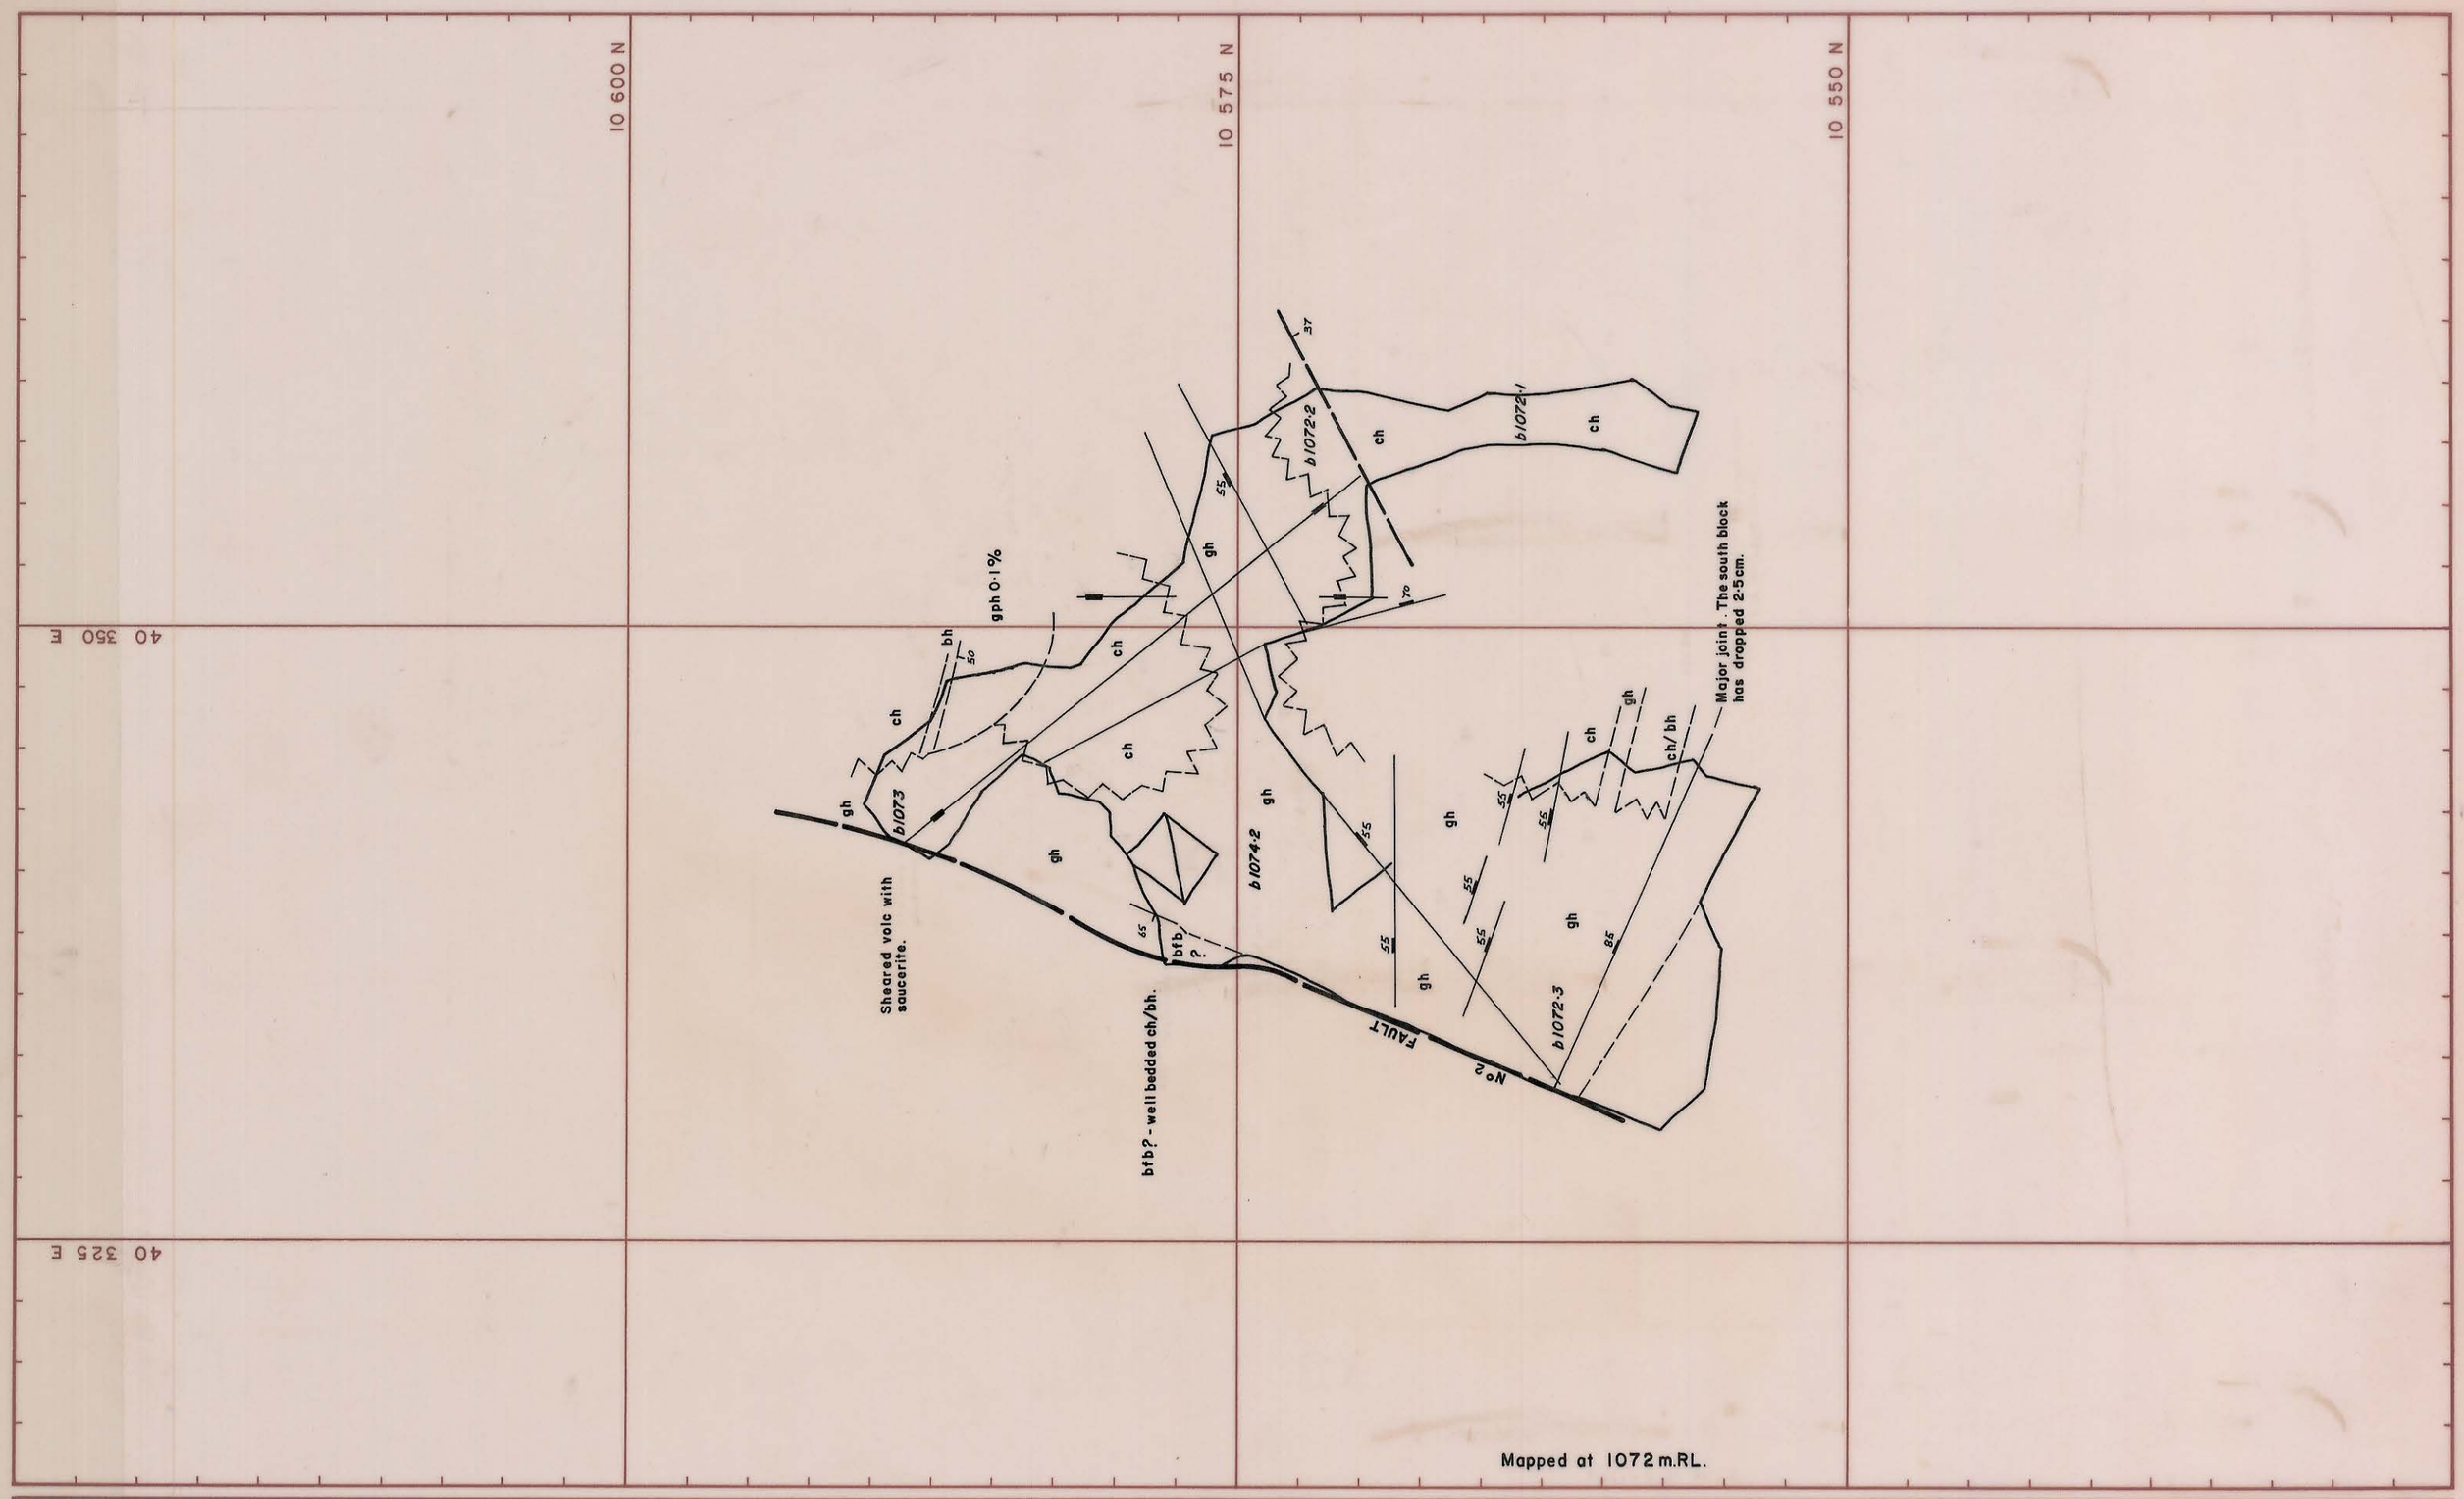

REF. PLAN	GEOLOGY	T.F.P.	
	SURVEY		
	PLANNING		
	ROCK MEC.		
	GRADE CON.		
	DRAFTING	M.vdS.	
	T.S.S.		

SCALE 1:500

KING ISLAND SCHEELITE
GRASSY KING ISLAND

BOLD HEAD MINE
H50 STOPE
11th Lift

DRAWING NUMBER