0374 - 413

04GD03-0091

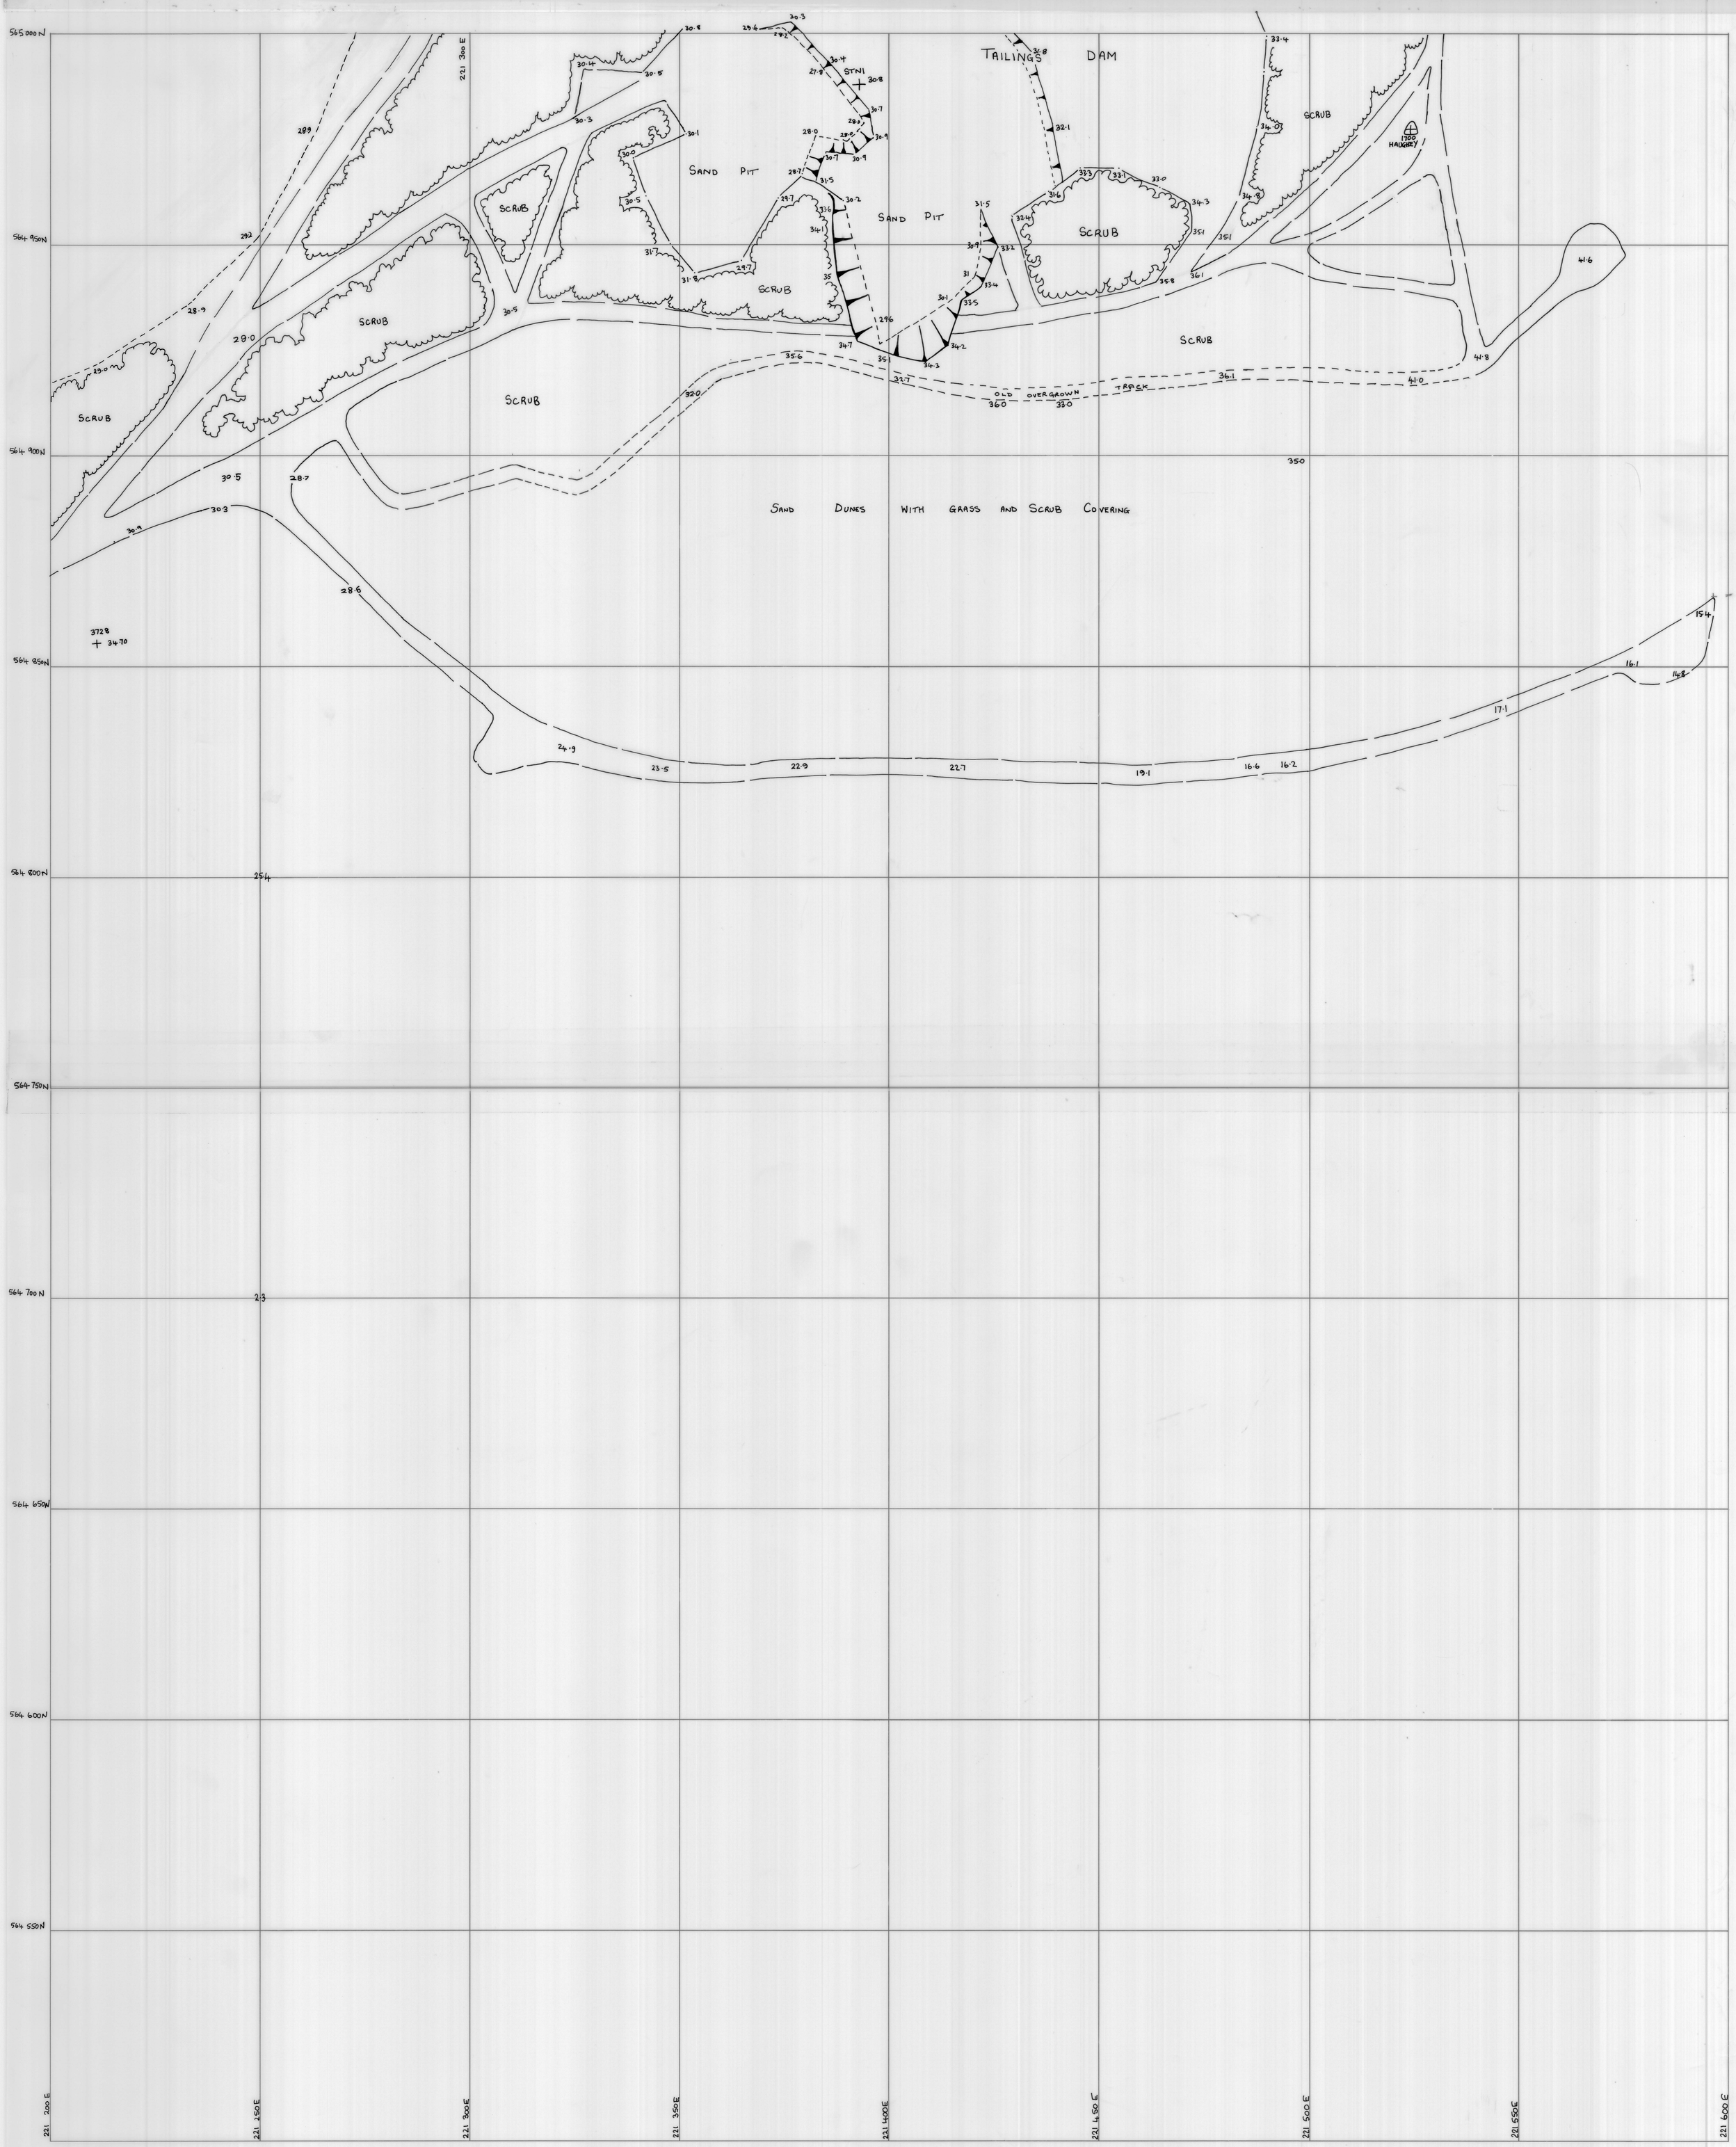

SCALE 1: 500

5 cm

north

LOCATION

SUBJECT

TOPOGRAPHIC DETAIL

KING ISLAND SCHEELITE
A DIVISION OF WARMAN INTERNATIONAL

GRASSY

KING ISLAND

PLAN NUMBER

04 GD 03 - 0091