0382-029

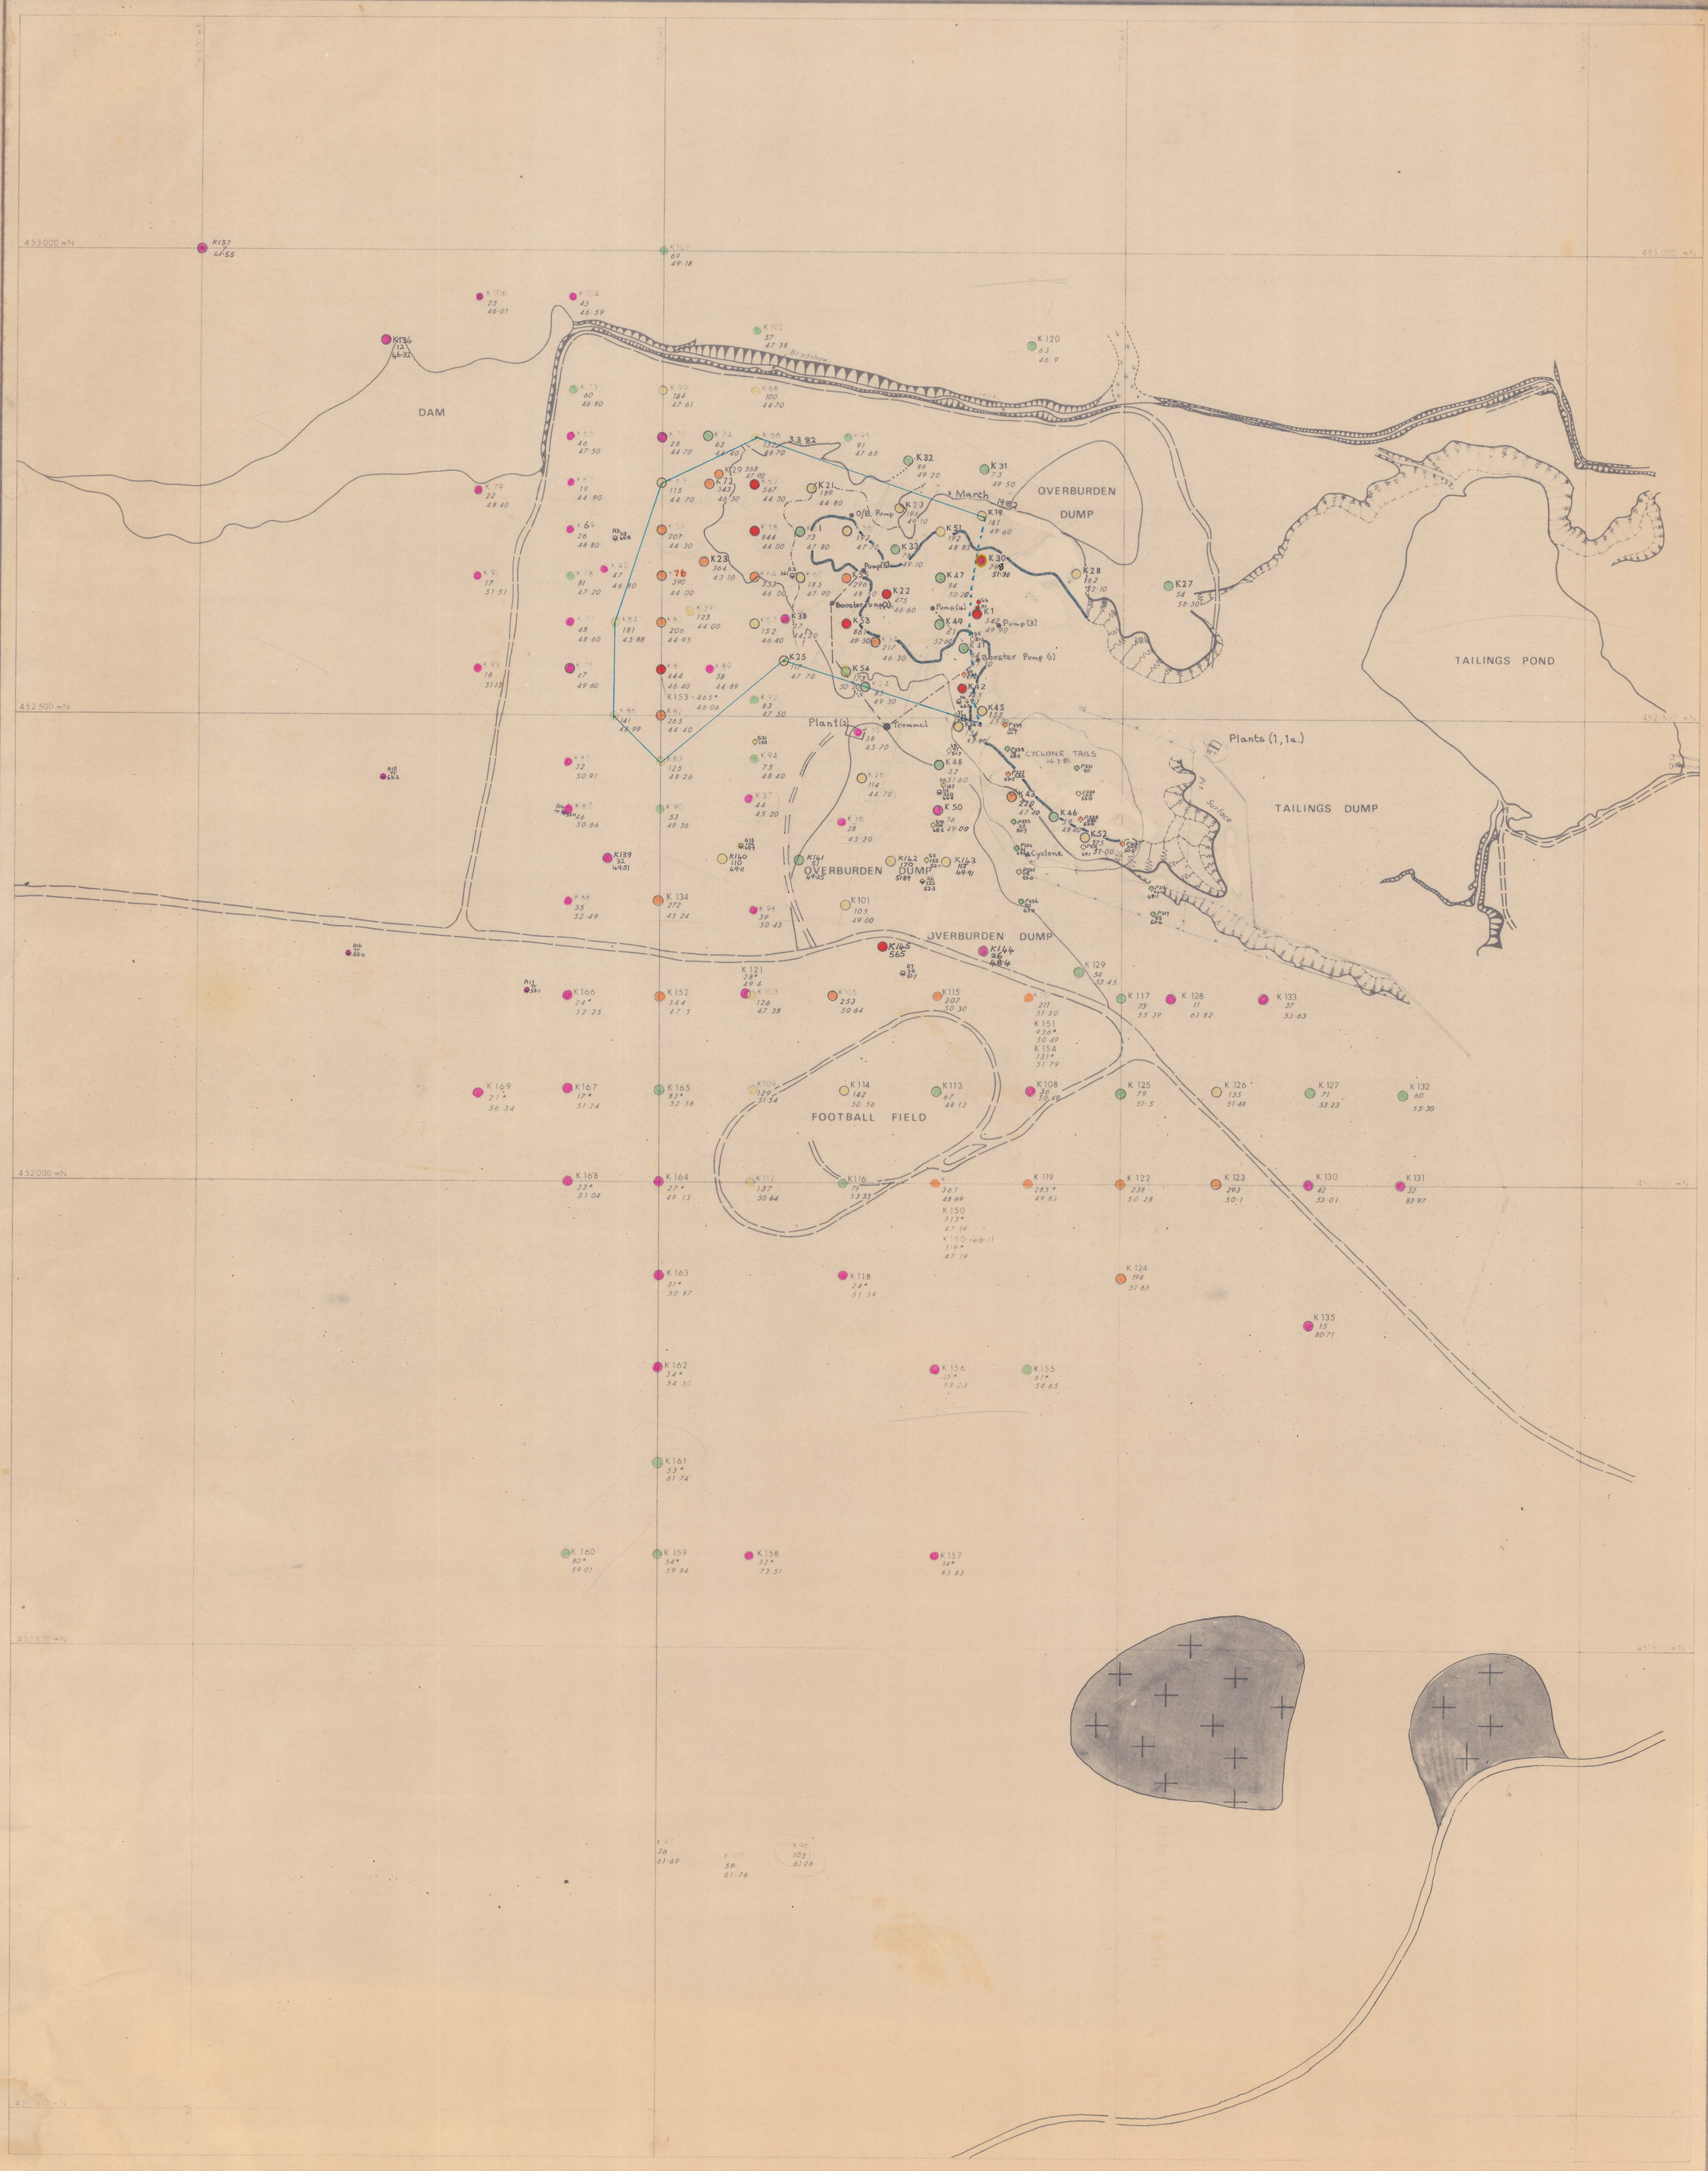

LEGEND

Road
Track
Power line
Water

Bridge
Rail track
Rail siding
Dump / Pile

K 100 56 61.76 — Kibuka percussion drill hole, overall grade g SnO_2/m^3, Basement R.L.

* Grade calculated by relating Radford factored volume to recovered tin (Rad fact = 80%)

Drilling - Pioneer Tin Mining Co.

Drilling - Austral Malay

Drilling - Storeys Creek Tin Mining Co.

Outline of Pit - Surface

" " " - Base

Overburden / Mine Boundary.

Pipe line

5 cm

0382-029

SCALE 1 : 2 500

0 50 100 150 200 250 m

Amdex Mining Limited

N.E. TASMANIA

PIONEER TIN MINE

PIONEER DRILLING,

R. Munro | March 1982 | Fig