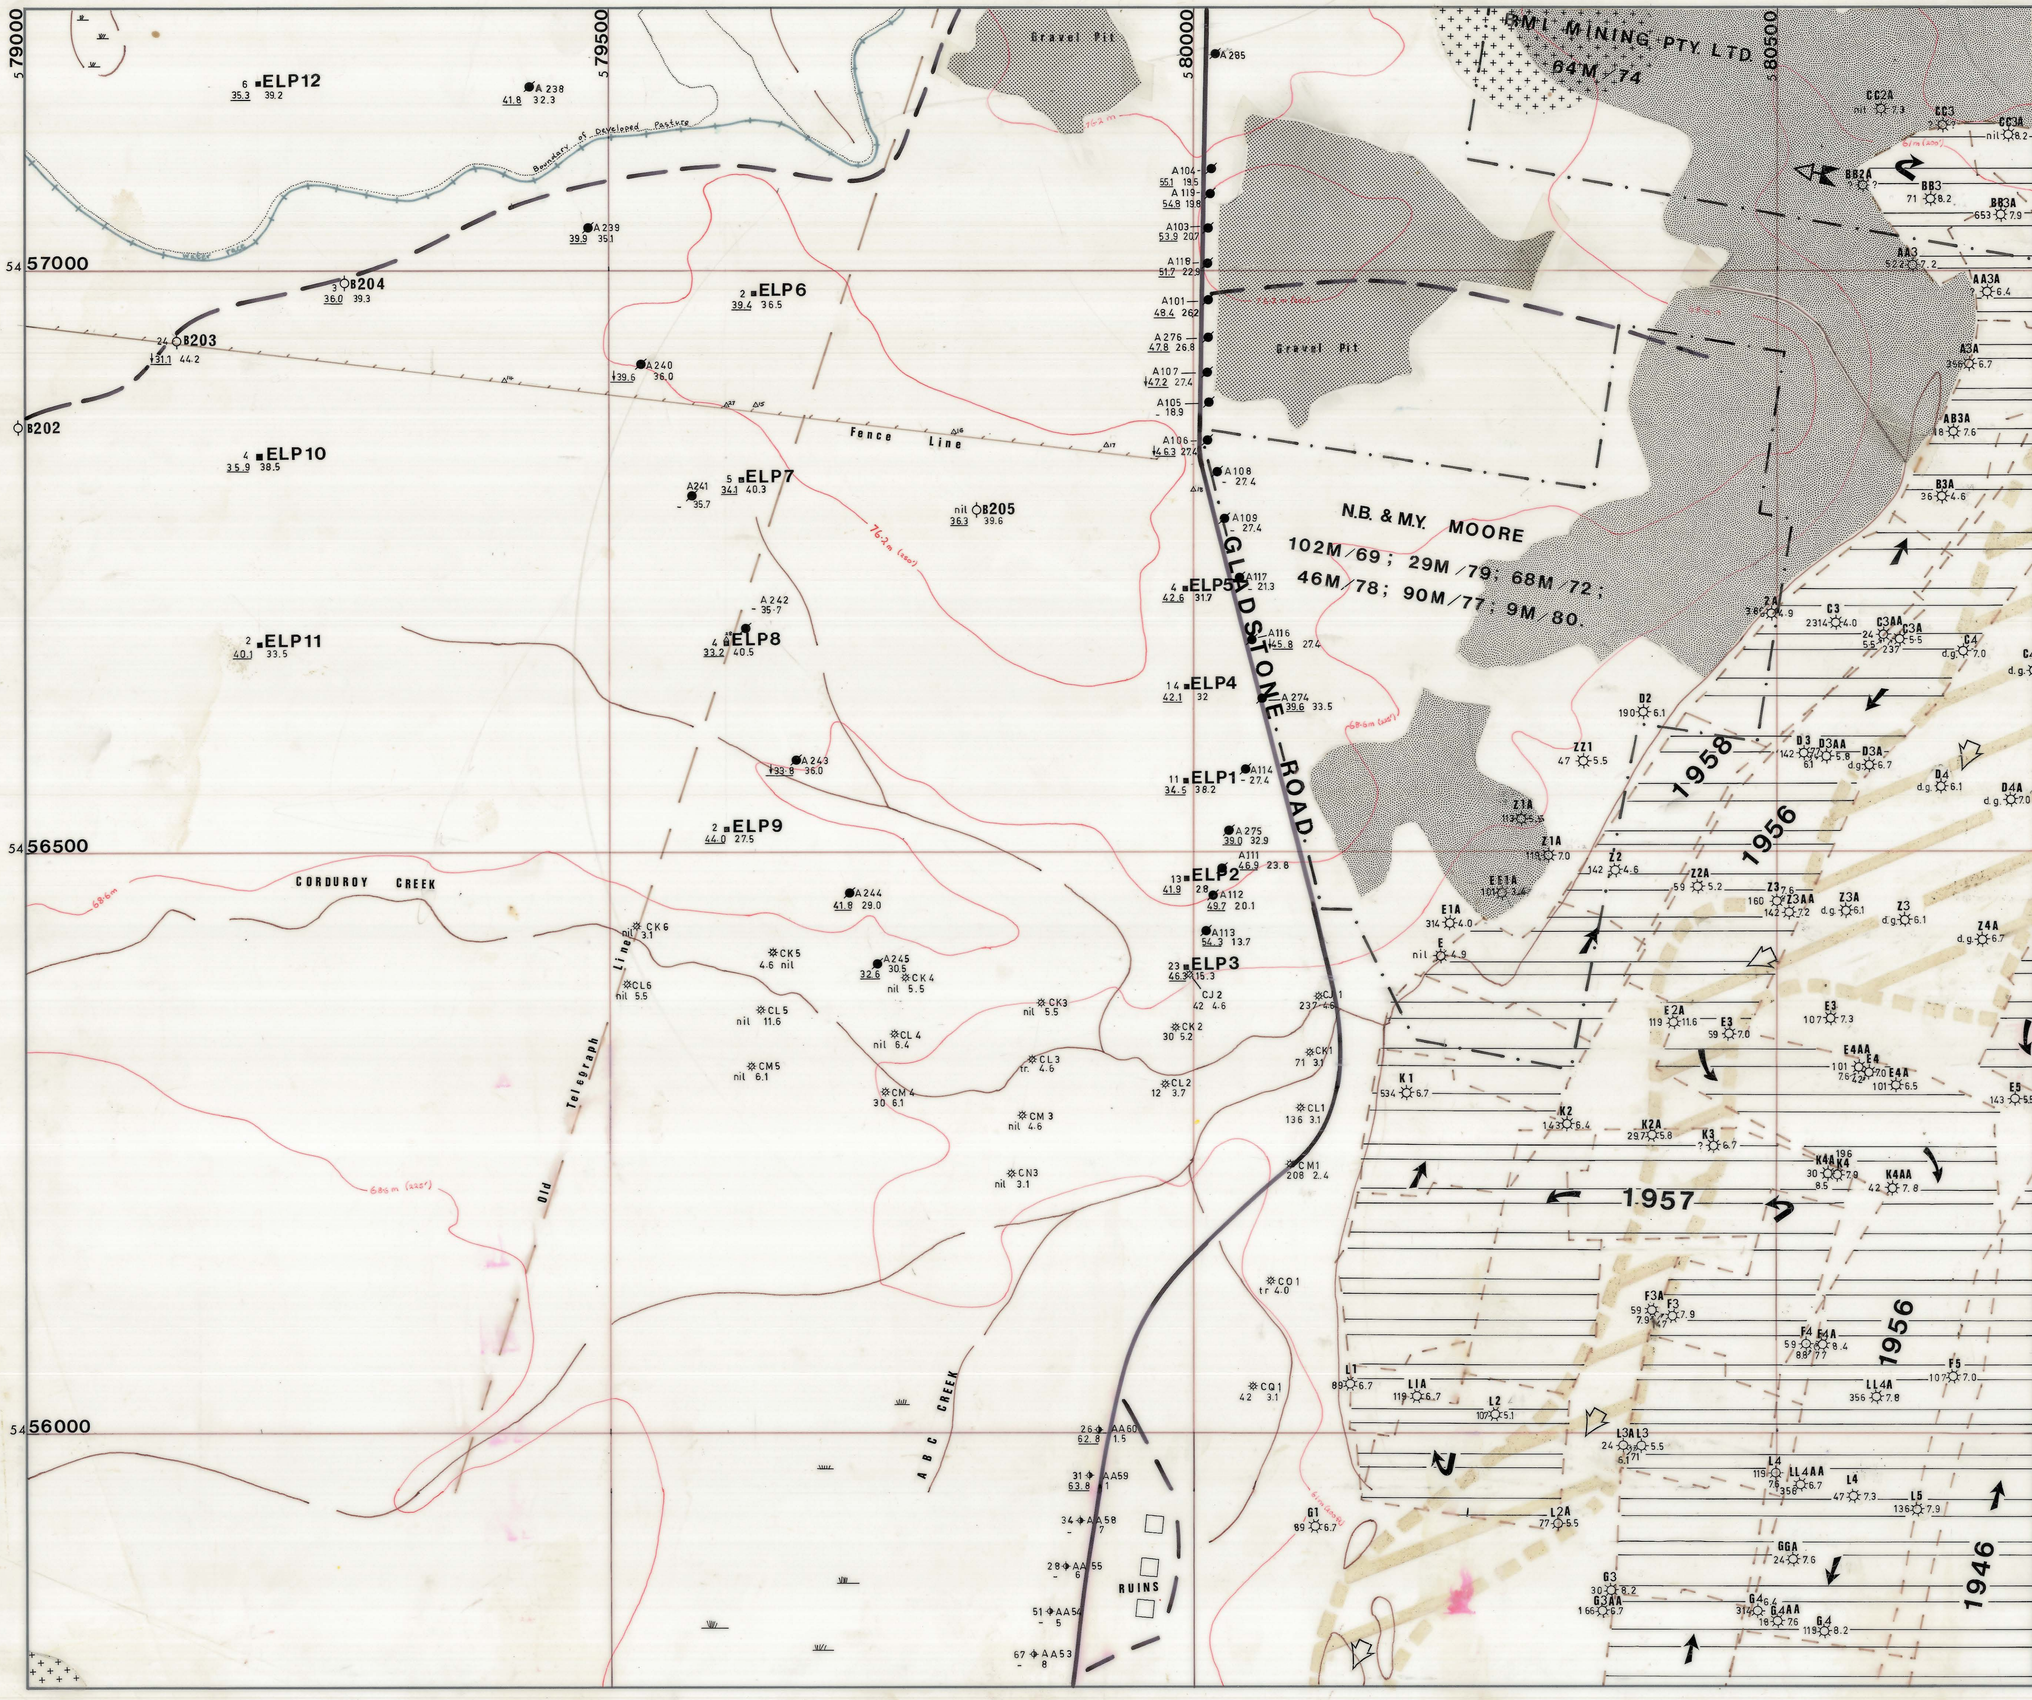

LEGEND

GENERAL

CONTOURS (25 Feet Spacing)

ROADS

TRACKS

MINING

MINERAL LEASE BOUNDARIES

GRAVEL PITS

MINED AREAS & TAILINGS

EARLY 1900'S DORSET DREDGE PATH

DORSET DREDGE (1944-1959 at DORSET FLATS) — Dredge Path

GUTTER FOUND BY DORSET DREDGE

GRANITE OUT-CROP

DRILLING

E5 — AUSTRAL MALAY-DORSET DREDGE (1935-1957)
143 — Depth to Basement (m.)
5.5 — Grade g/m³ SnO_2

CM 4 — DORSET DREDGE (1946)
30 — Depth Drilled (m.)
6.1 — Grade g/m³ SnO_2

3 — Depth of Alluvials Drilled (m)
36.0 — Basement R.L.
39.3 — Grade g/m³ SnO

A275 — UTAH DEVELOPMENT CO. (1964-1966)
39.0 — Depth of Alluvials Drilled (m)
32.9 — Basement R.L.

26 — AA 60 — AMDEX MINING (1980) - AUGER
62.8 — Depth Drilled/to Basement (m.)
1.5 — Basement R.L.
Grade g/m³ SnO_2

11 — ELP1 — AUSTRALIAN ANGLO AMERICAN (1982)
34.5 — Depth to Basement (m.)
38.2 — Basement R.L.
Grade g/m³ SnO_2

5 cm

0382-036

AUSTRALIAN ANGLO AMERICAN LTD			
PROJECT	DRILLING COMPILATION		
AREA	CORDUROY CK.-N.E. TAS.		
DATA	EASTERN LEADS SHEET 1		
COMPILED	R. MUNRO.	SCALE	1:2500
DRAWN	R. MUNRO.	REF No	TAS-10-25
AMENDED			

0382-036