


BLUE TIER TIN MINES N.L.

5 cm


OPEN CUT WORKINGS

SCALE 1 in. = 100 ft.


PLAN

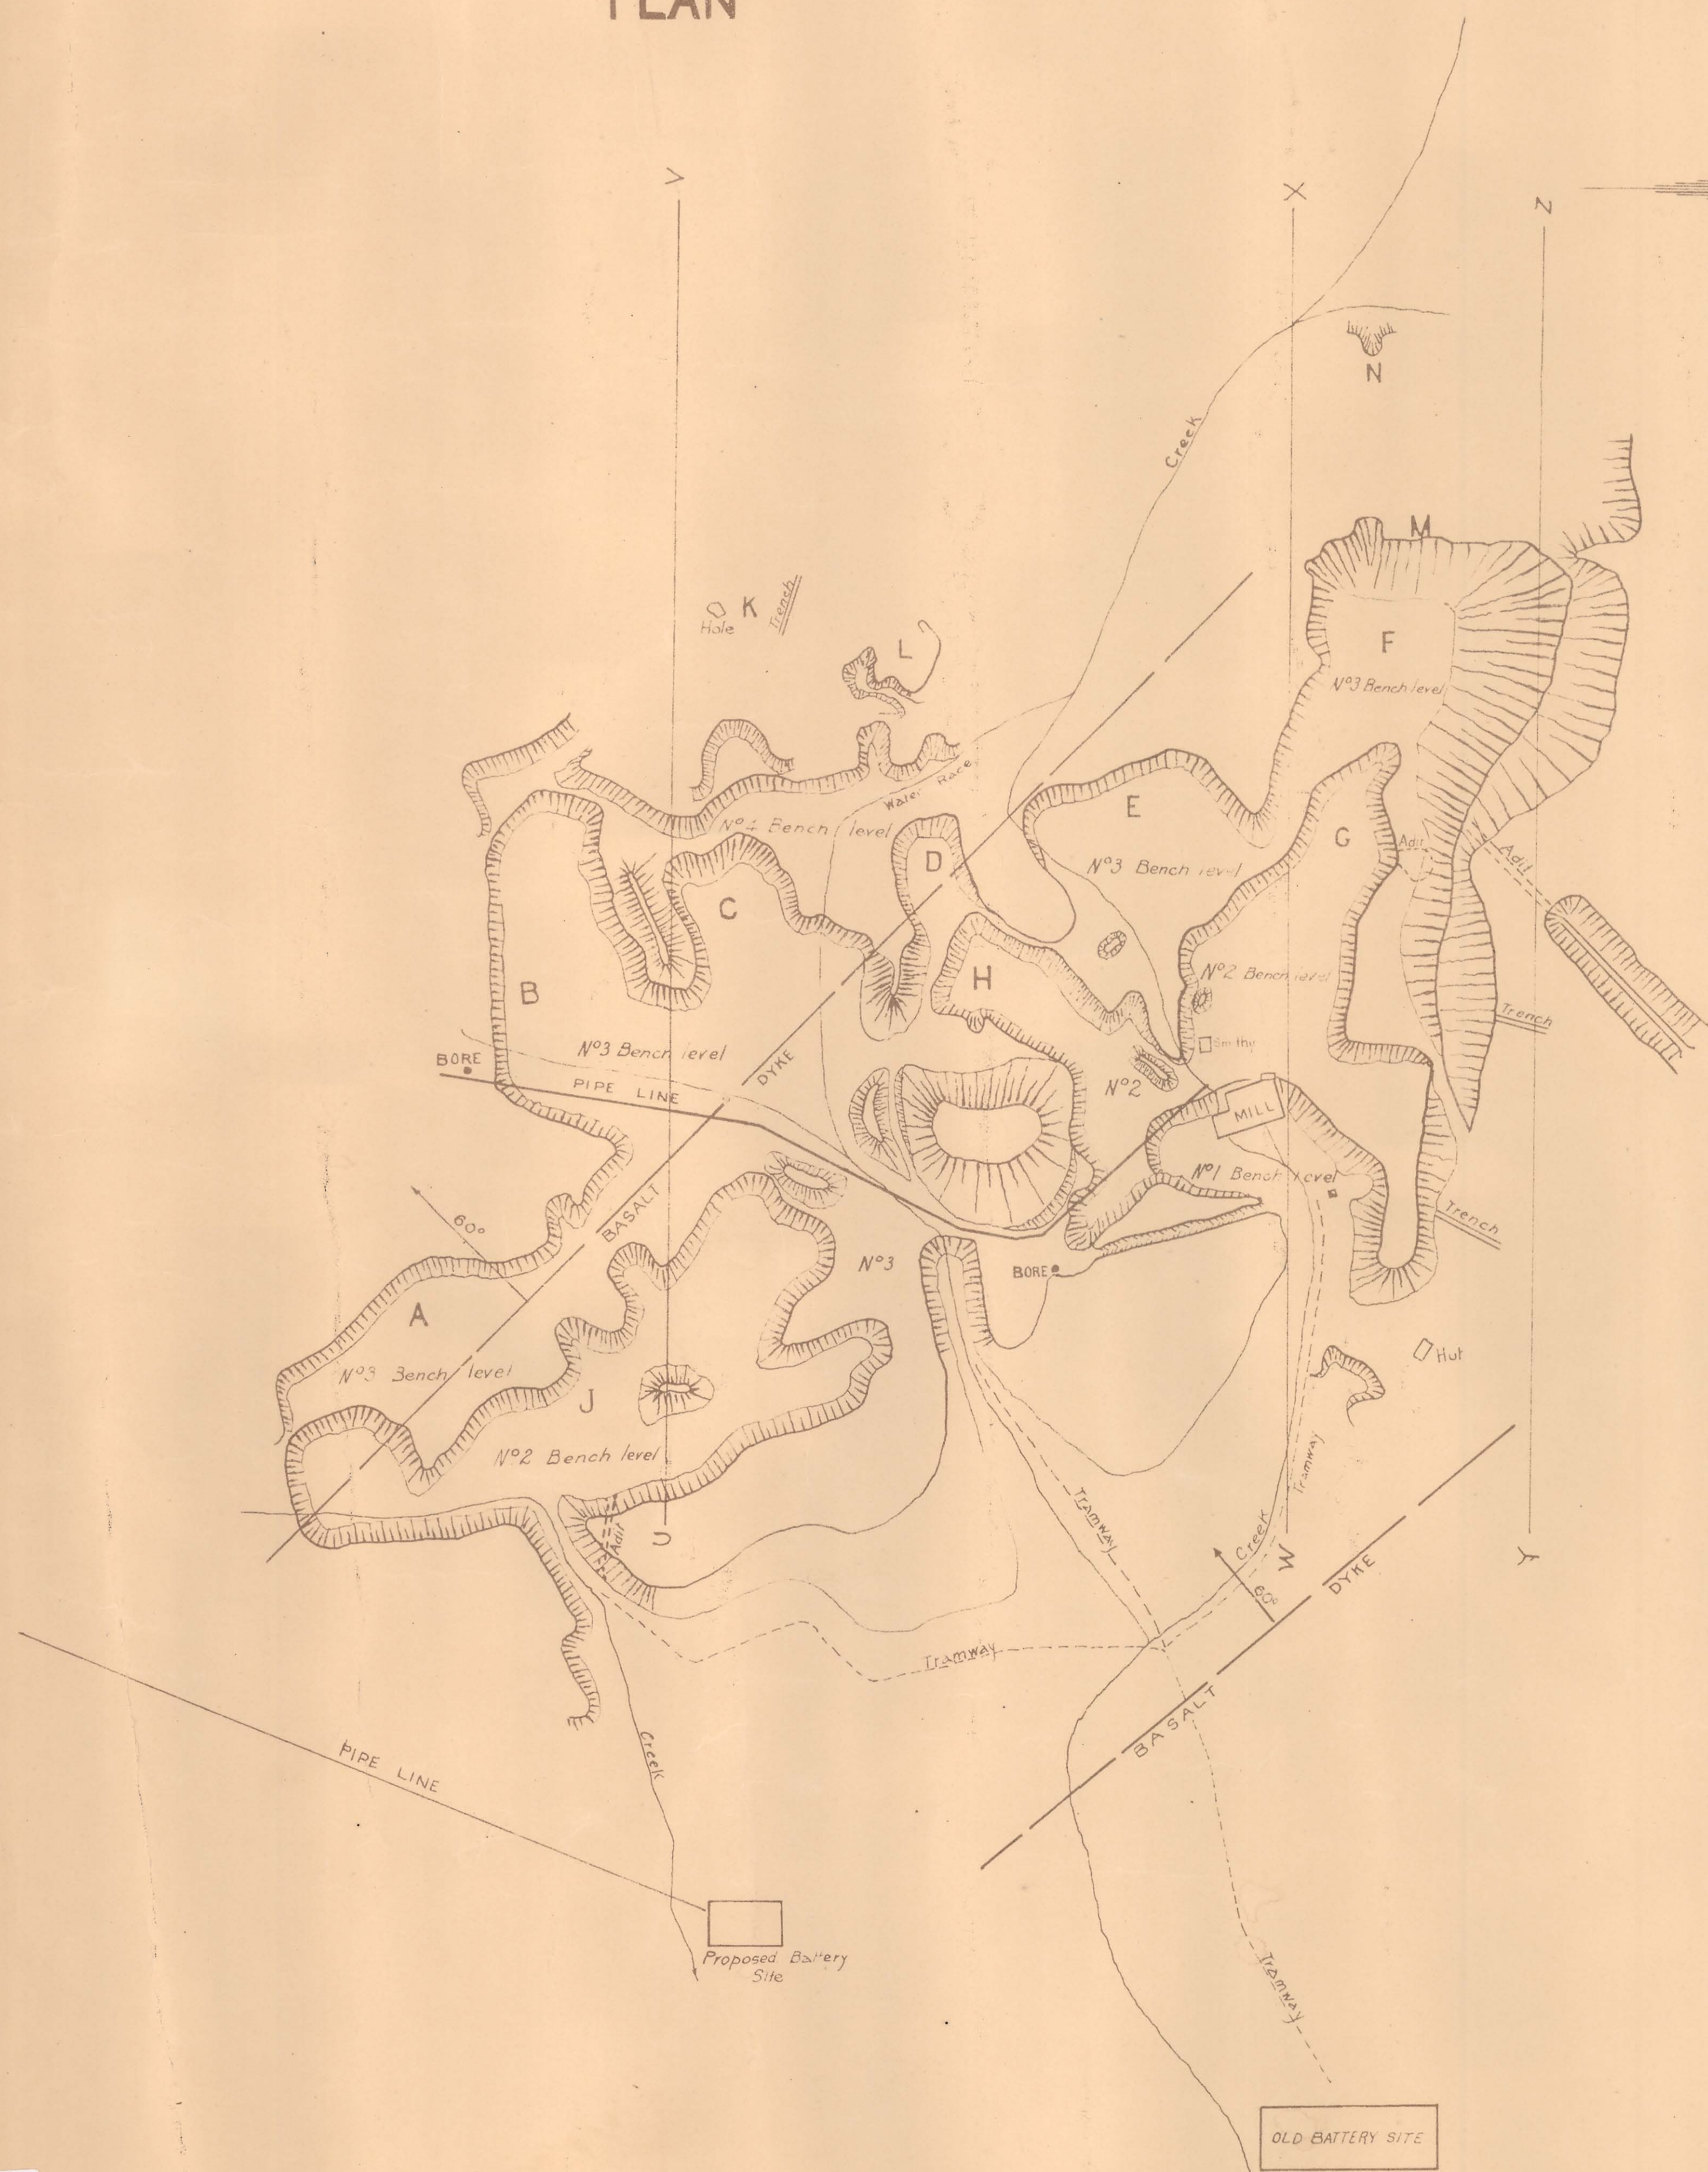


SECTIONS

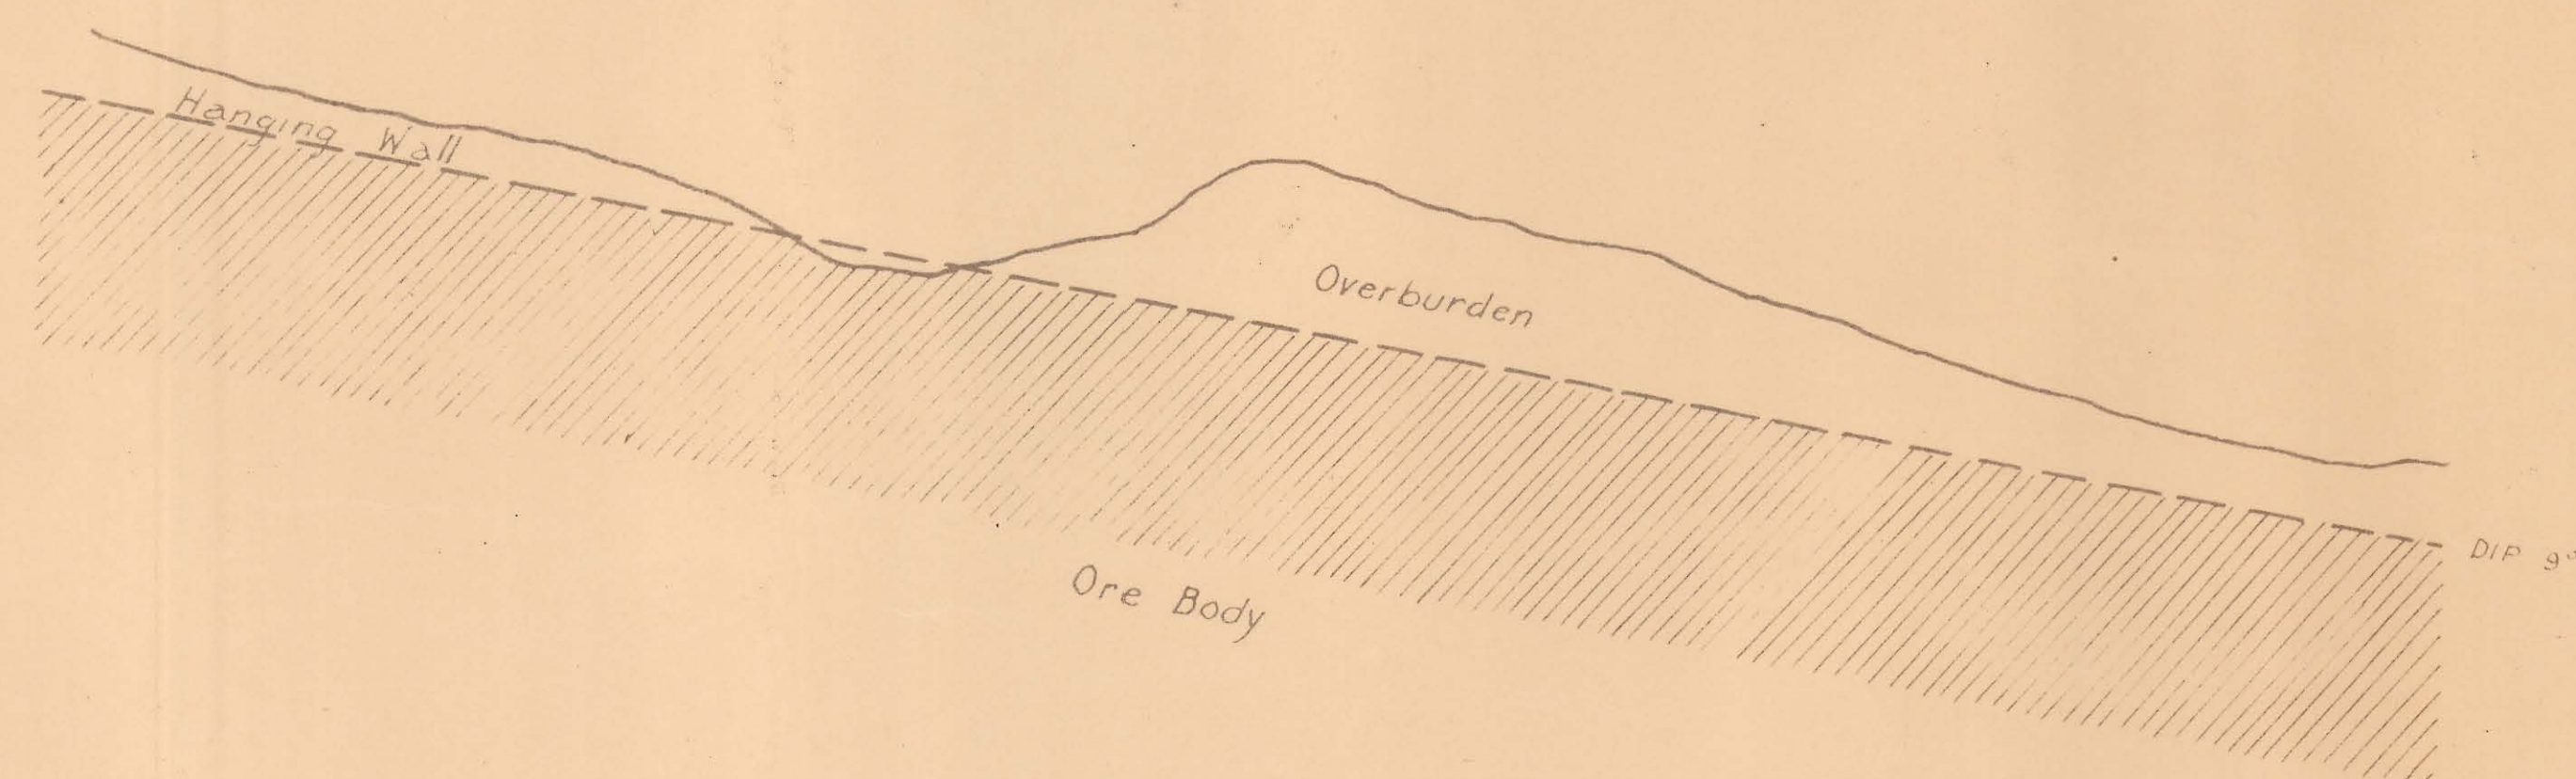

Section on line Y-Z looking East

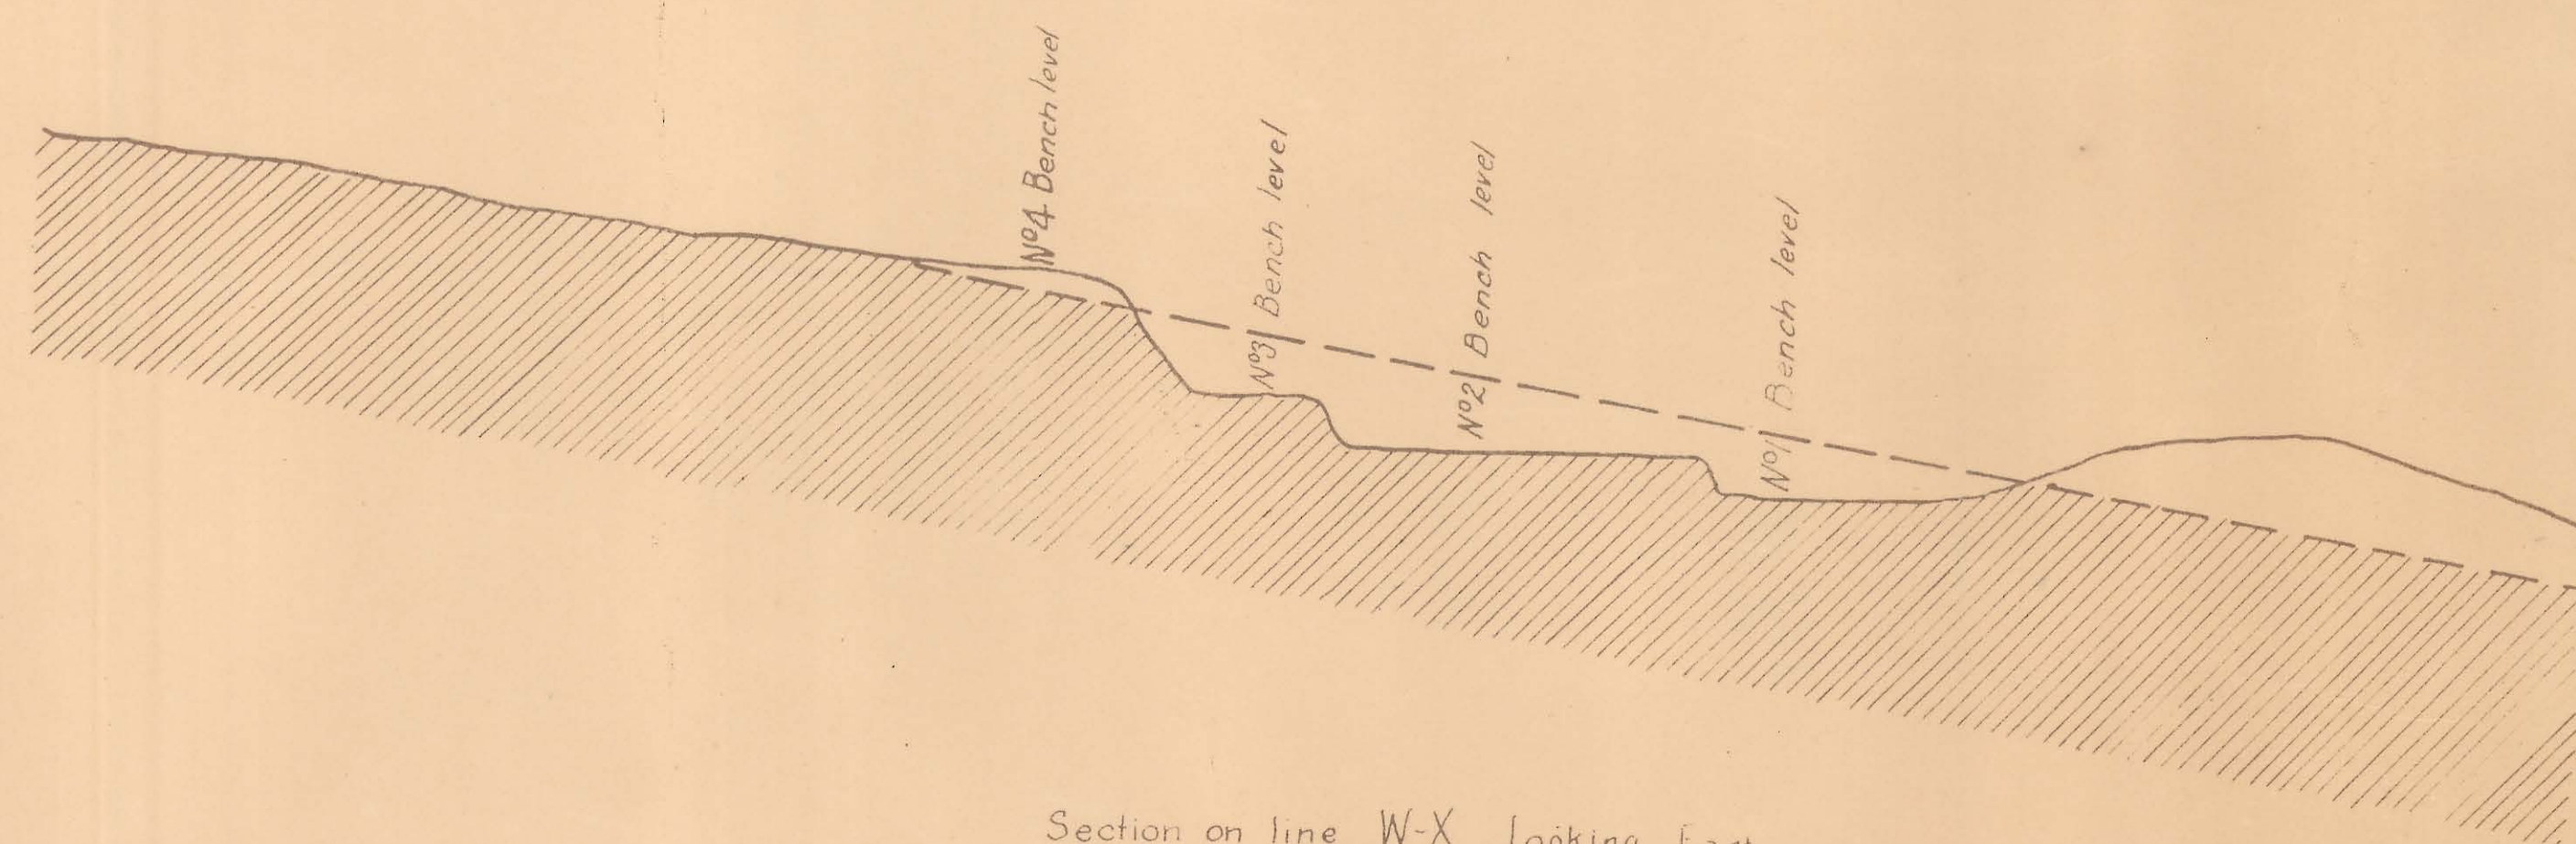

Section on line W-X looking East

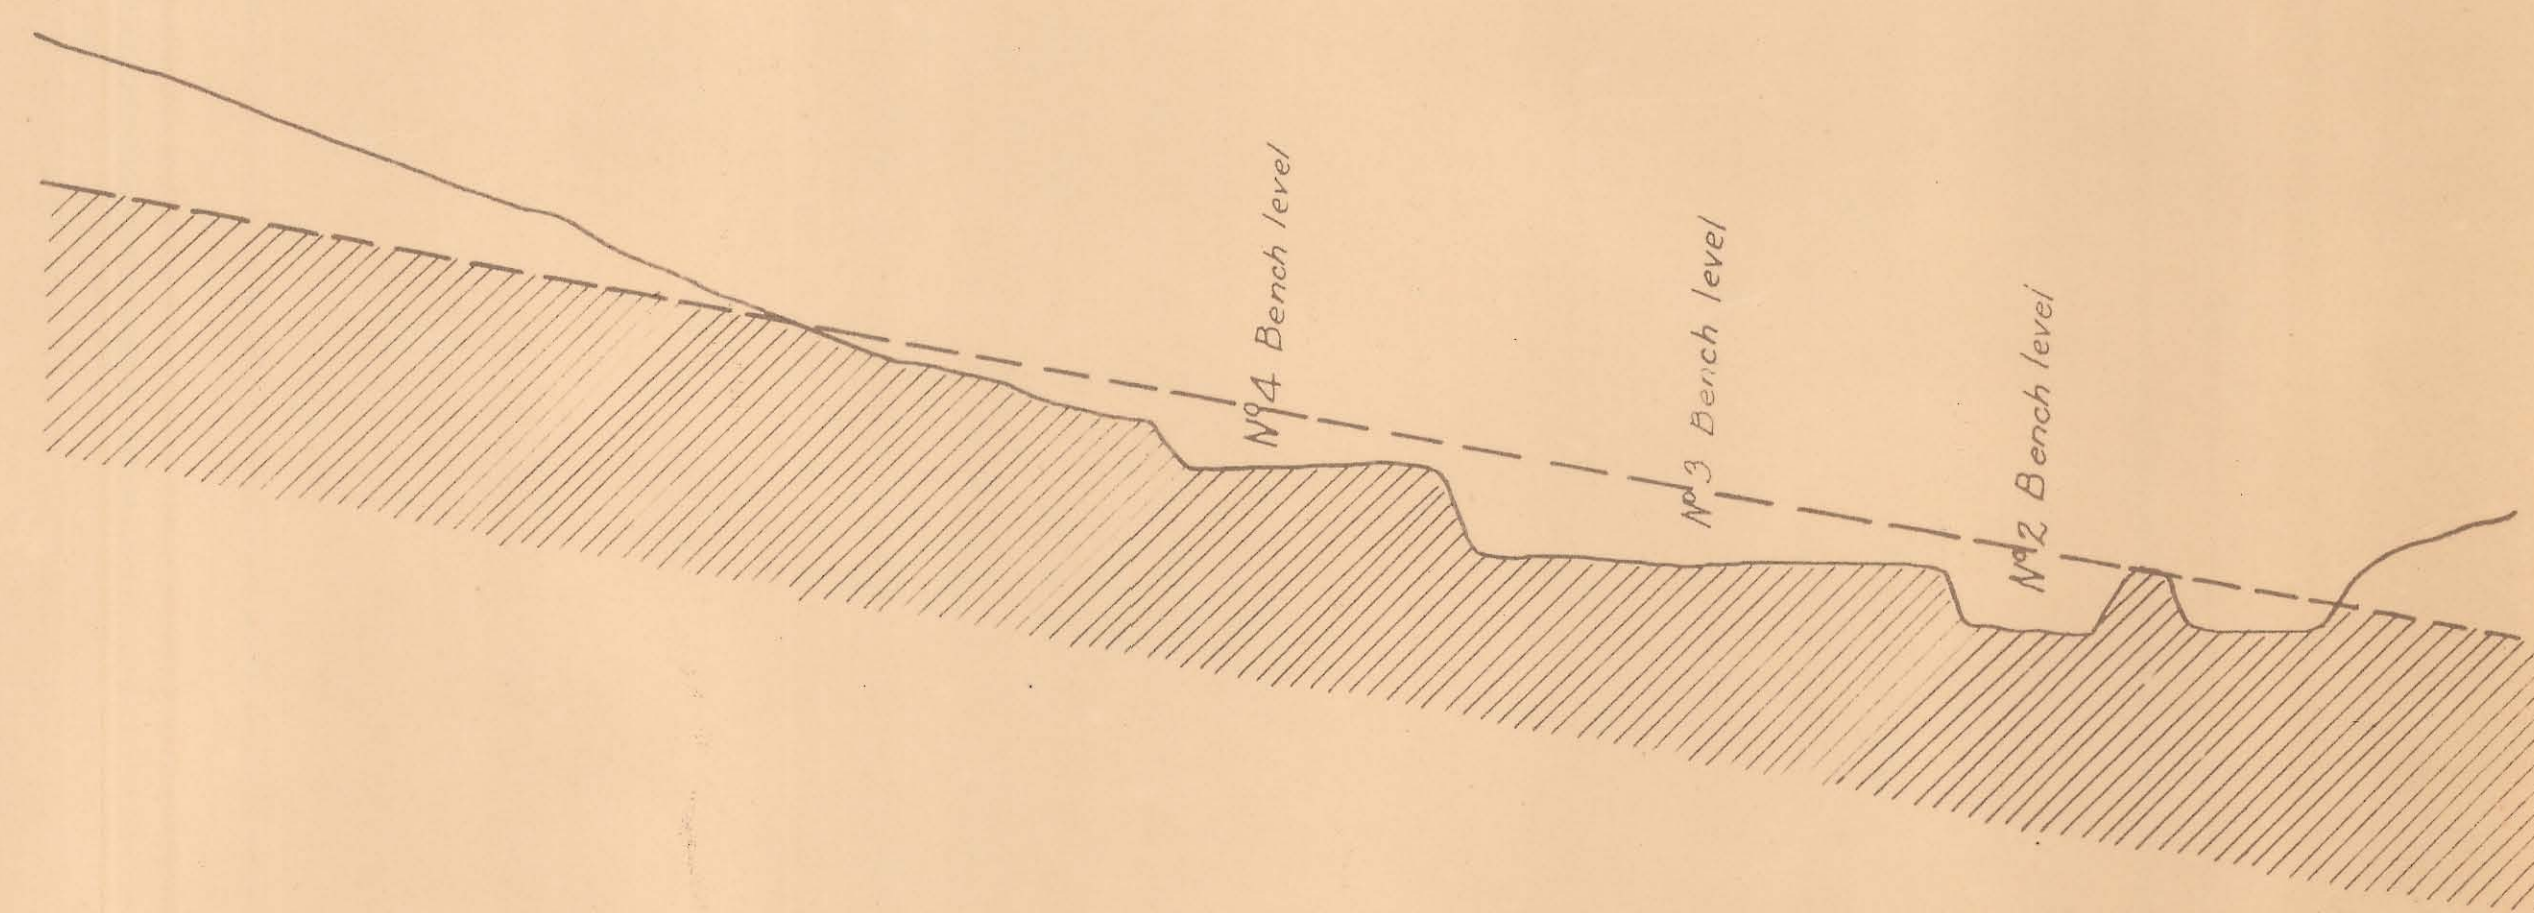

Section on line U-V looking East

303
-04

303
-04