


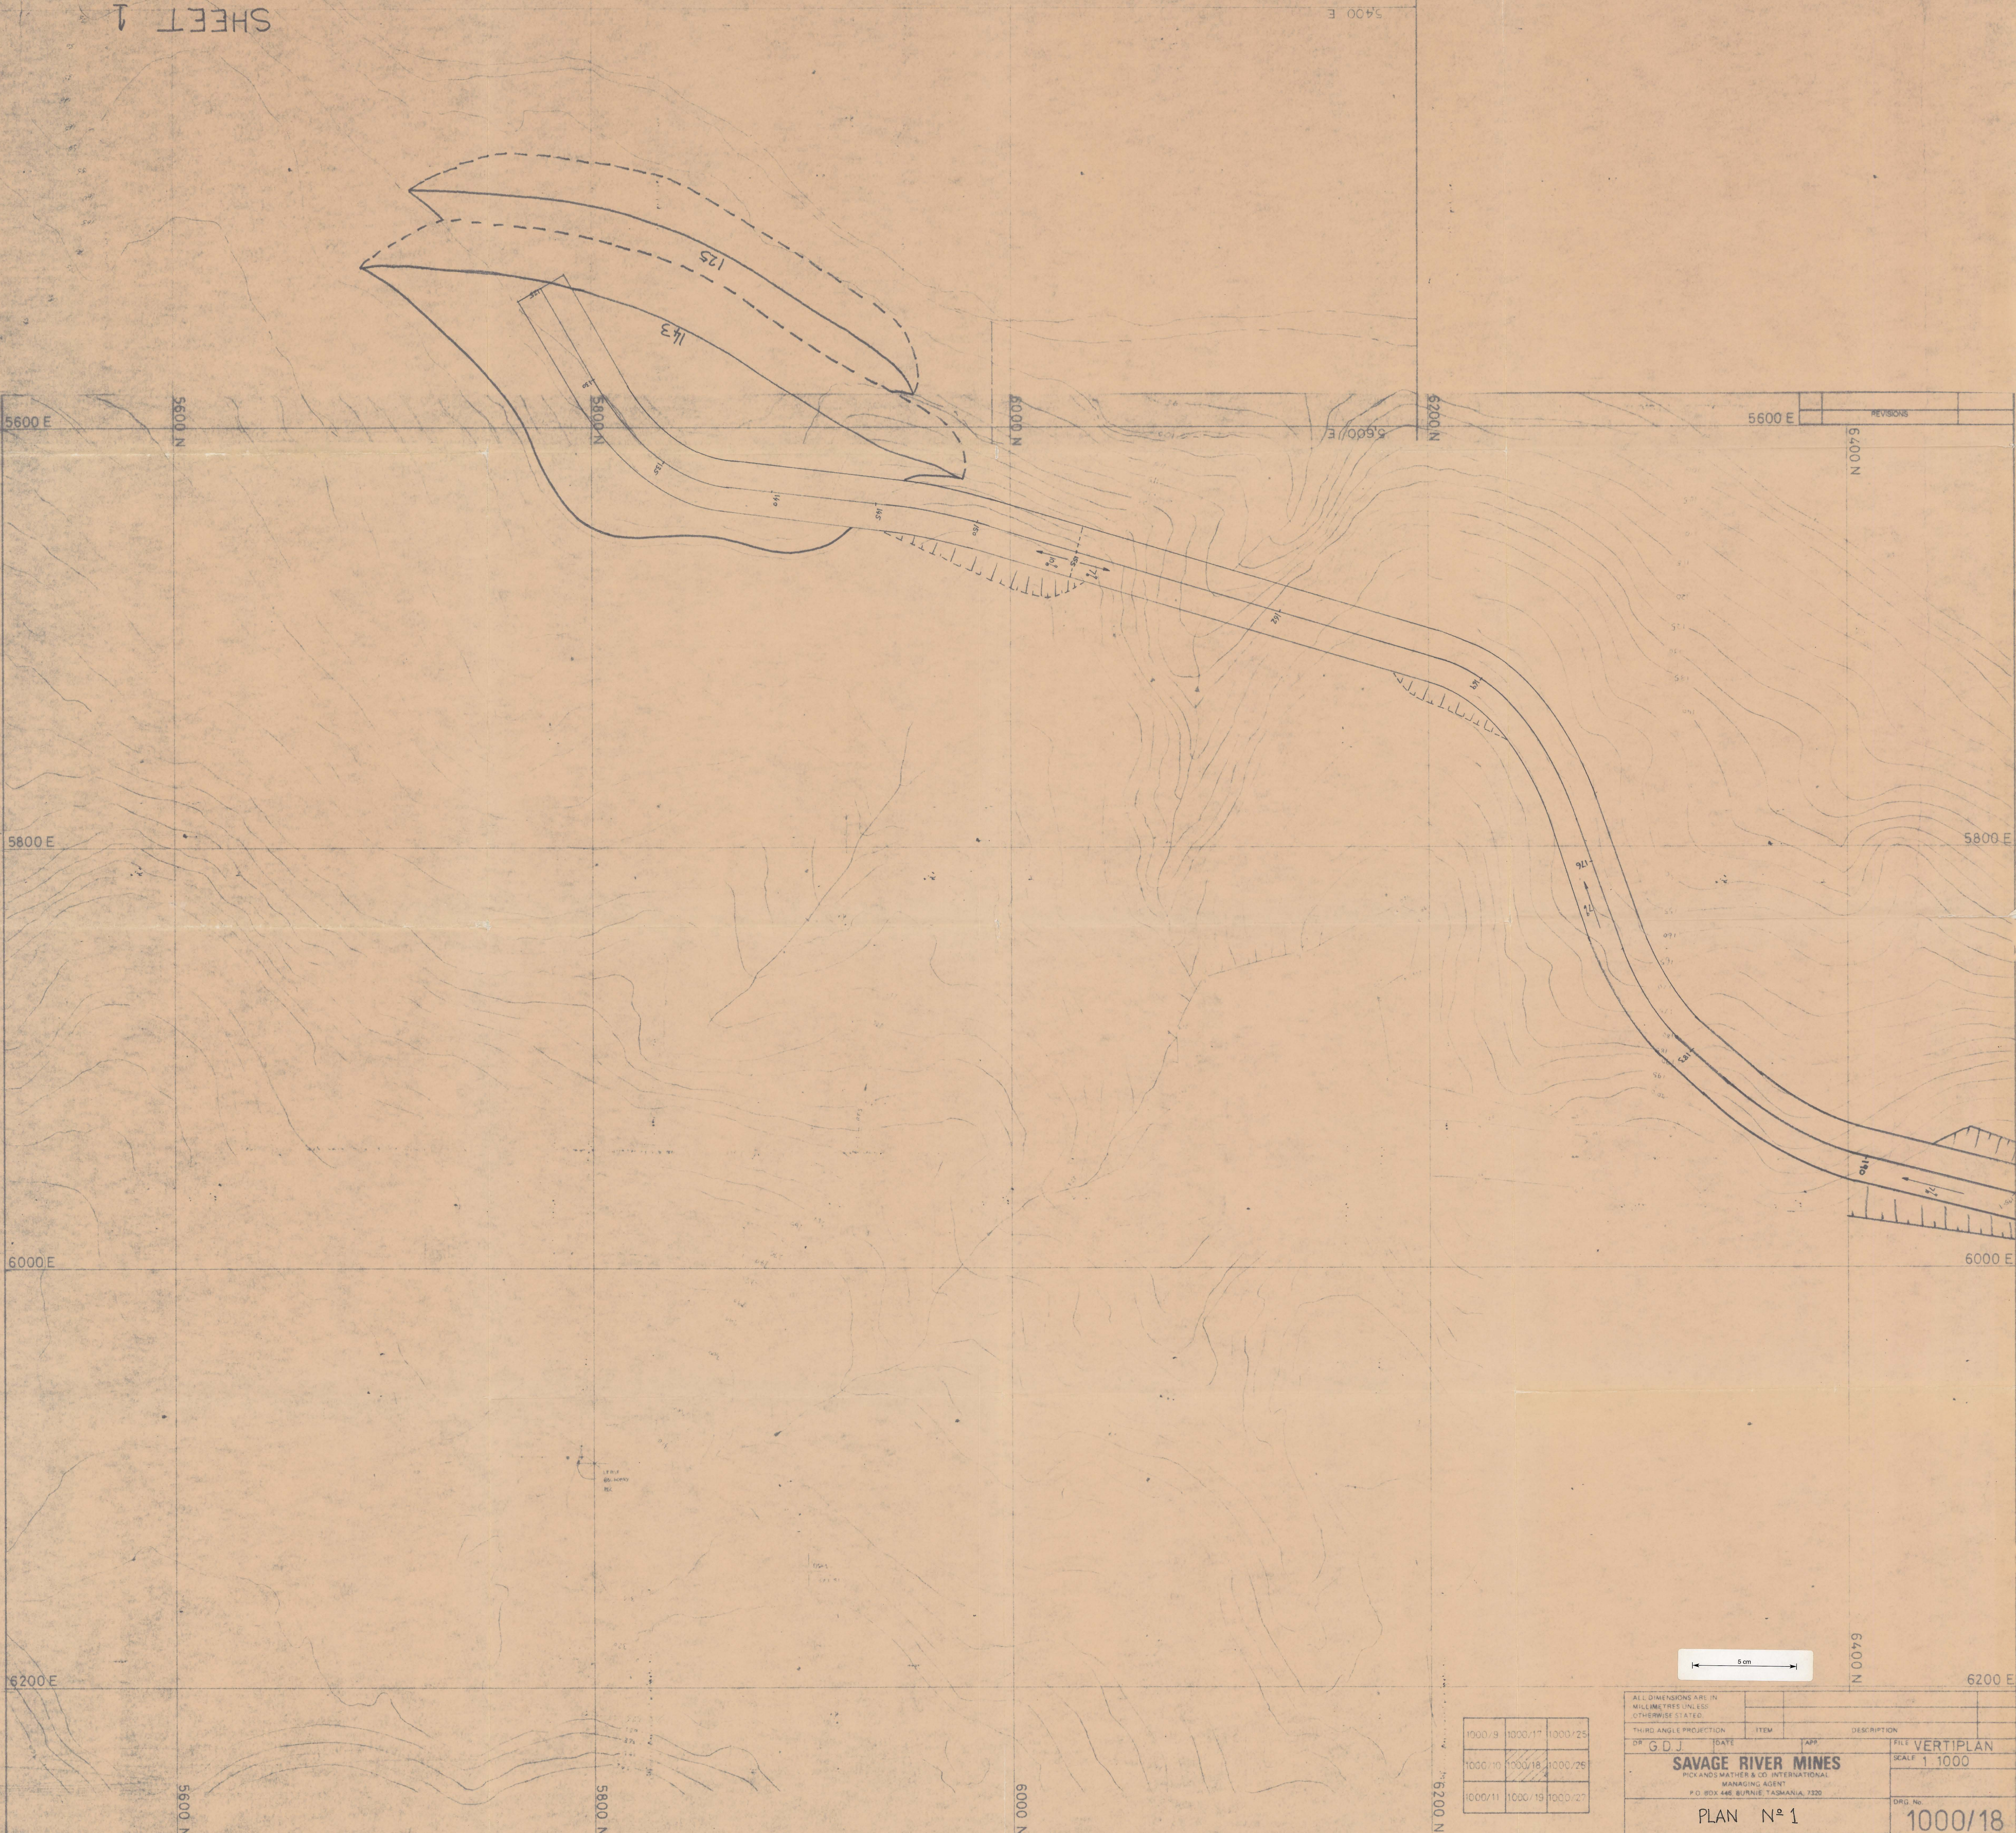

1000/9	1000/17	1000/25
1000/10	1000/18	1000/26
1000/11	1000/19	1000/27

ALL DIMENSIONS ARE IN MILLIMETRES UNLESS OTHERWISE STATED.		THIRD ANGLE PROJECTION		DATE	ITEM	DESCRIPTION	FILE VERTIPLAN
DR	G D J						SCALE 1 1000
SAVAGE RIVER MINES							
PICK ANDS MATHES & CO. INTERNATIONAL							
MANAGING AGENT							
P.O. BOX 446 BURNIE TASMANIA 7320							
DRG. No.							
PLAN N° 1							1000/18