


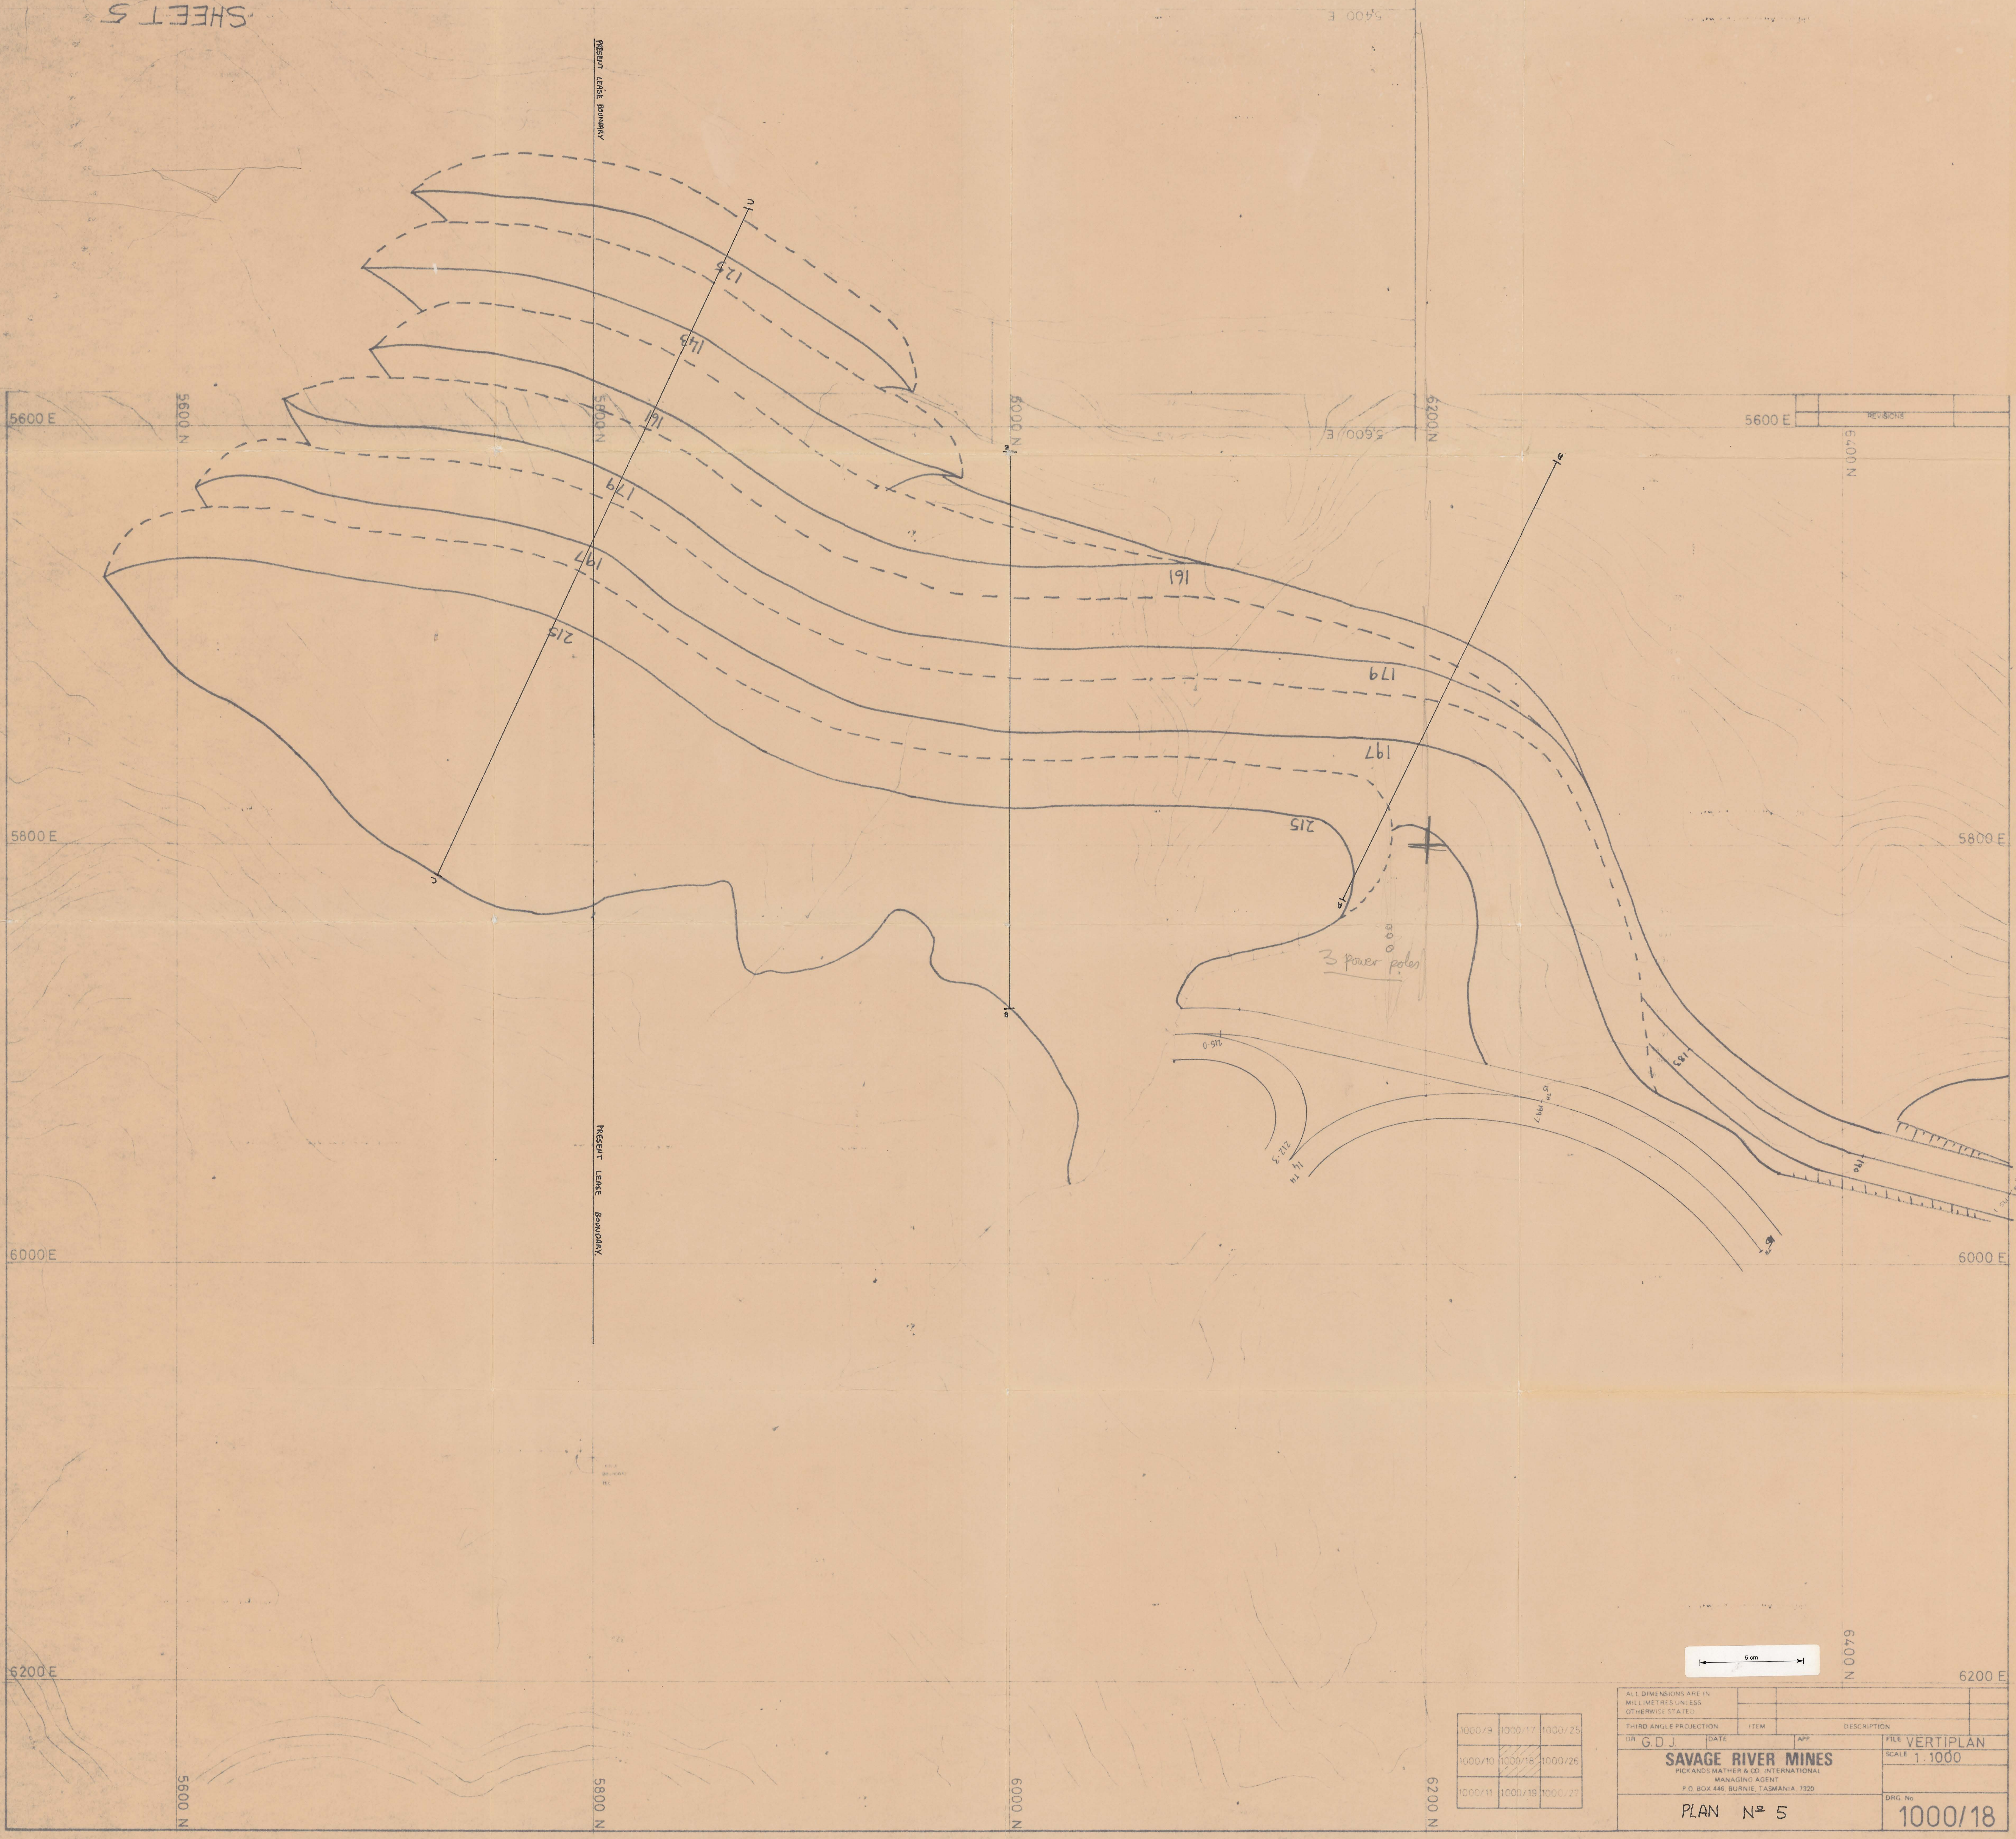

1000/9	1000/17	1000/25
1000/10	1000/18	1000/26
1000/11	1000/19	1000/27

ALL DIMENSIONS ARE IN MILLIMETRES UNLESS OTHERWISE STATED			
THIRD ANGLE PROJECTION	ITEM	DESCRIPTION	FILE VERTIPLAN
DR G.D.J.	DATE	APP	SCALE 1:1000
SAVAGE RIVER MINES PICKANDS MATHER & CO. INTERNATIONAL MANAGING AGENT P.O. BOX 446, BURNIE, TASMANIA 7320			DRG. No.
PLAN N° 5			1000/18