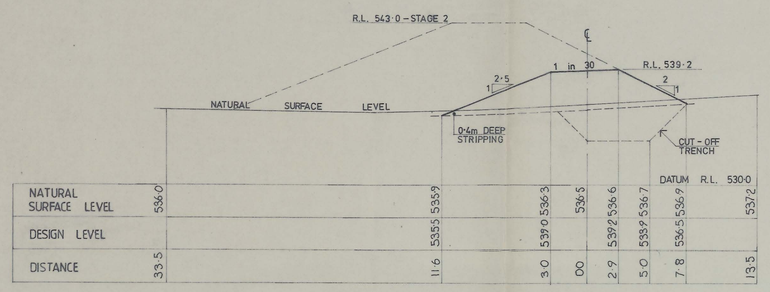

CHAINAGE 50

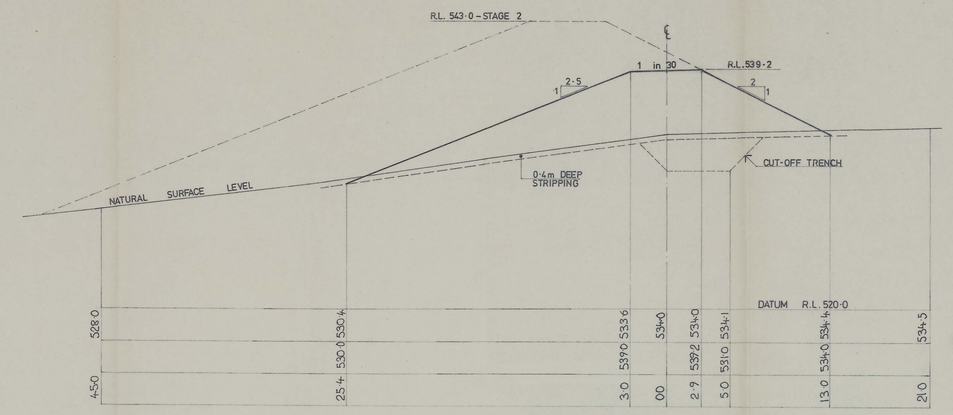

CHAINAGE 200

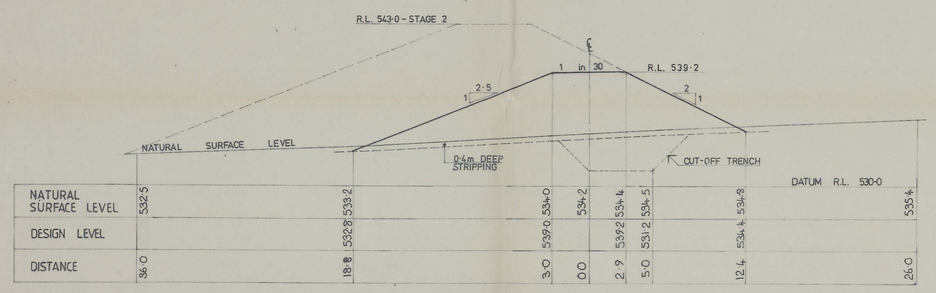

CHAINAGE 100

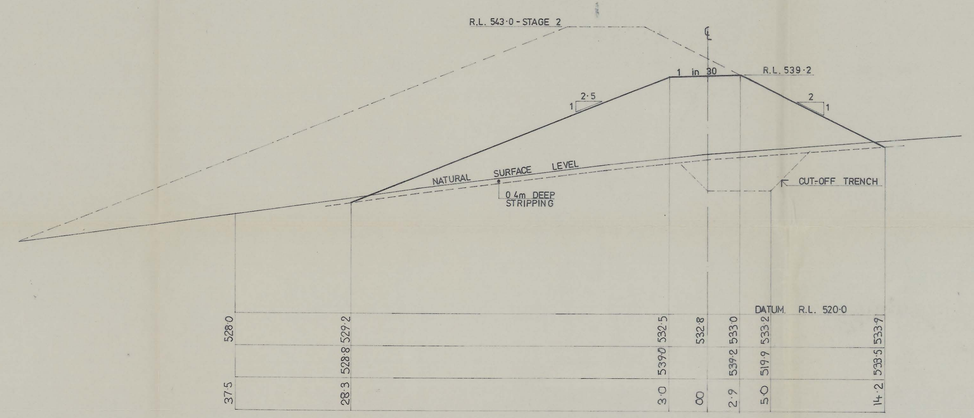

CHAINAGE 250

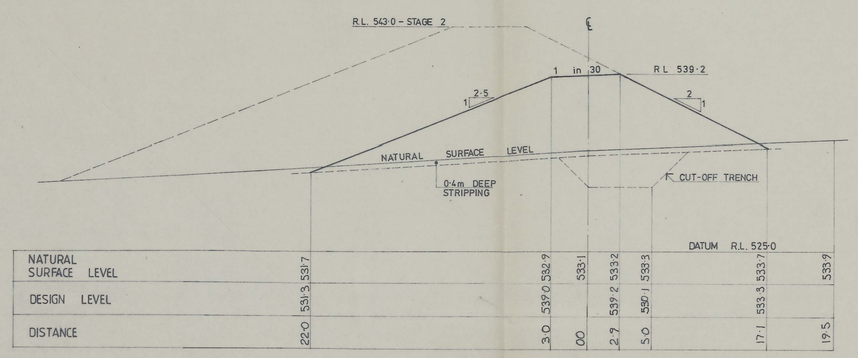

CHAINAGE 150

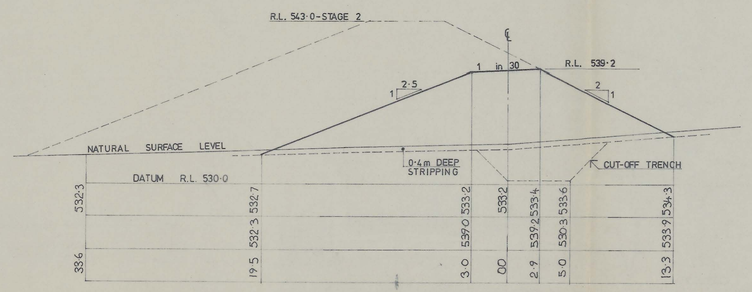

CHAINAGE 300

5 cm

NOTE ALL LEVELS TAKEN FROM CONTOUR PLAN (SHEET 1).

DEPARTMENT OF MINES BURNIE
RECEIVED 21 OCT 1981
ANSWERED

SMITH SALE & BURBURY
CONSULTING STRUCTURAL & CIVIL ENGINEERS
265 MACQUARIE STREET, HOBART 7000 PHONE 23 7381
17 ADELAIDE STREET, LAUNCESTON 7250 PHONE 31 8728
24 NORTH TERRACE, BURNIE 7320 PHONE 31 5131

project title: TAILINGS DAM AT KARA MINE FOR TASMINEX N.L.

project no: 81181 | sheet 3 of 5

drawing title: CROSS SECTIONS - STAGE 1

Scales	date	drawn	checked
1:200	SEP. 1981	J.C.	

Amendment	A	B	C	D	E	F	Printed

0402_040

0008/0014