0406_010

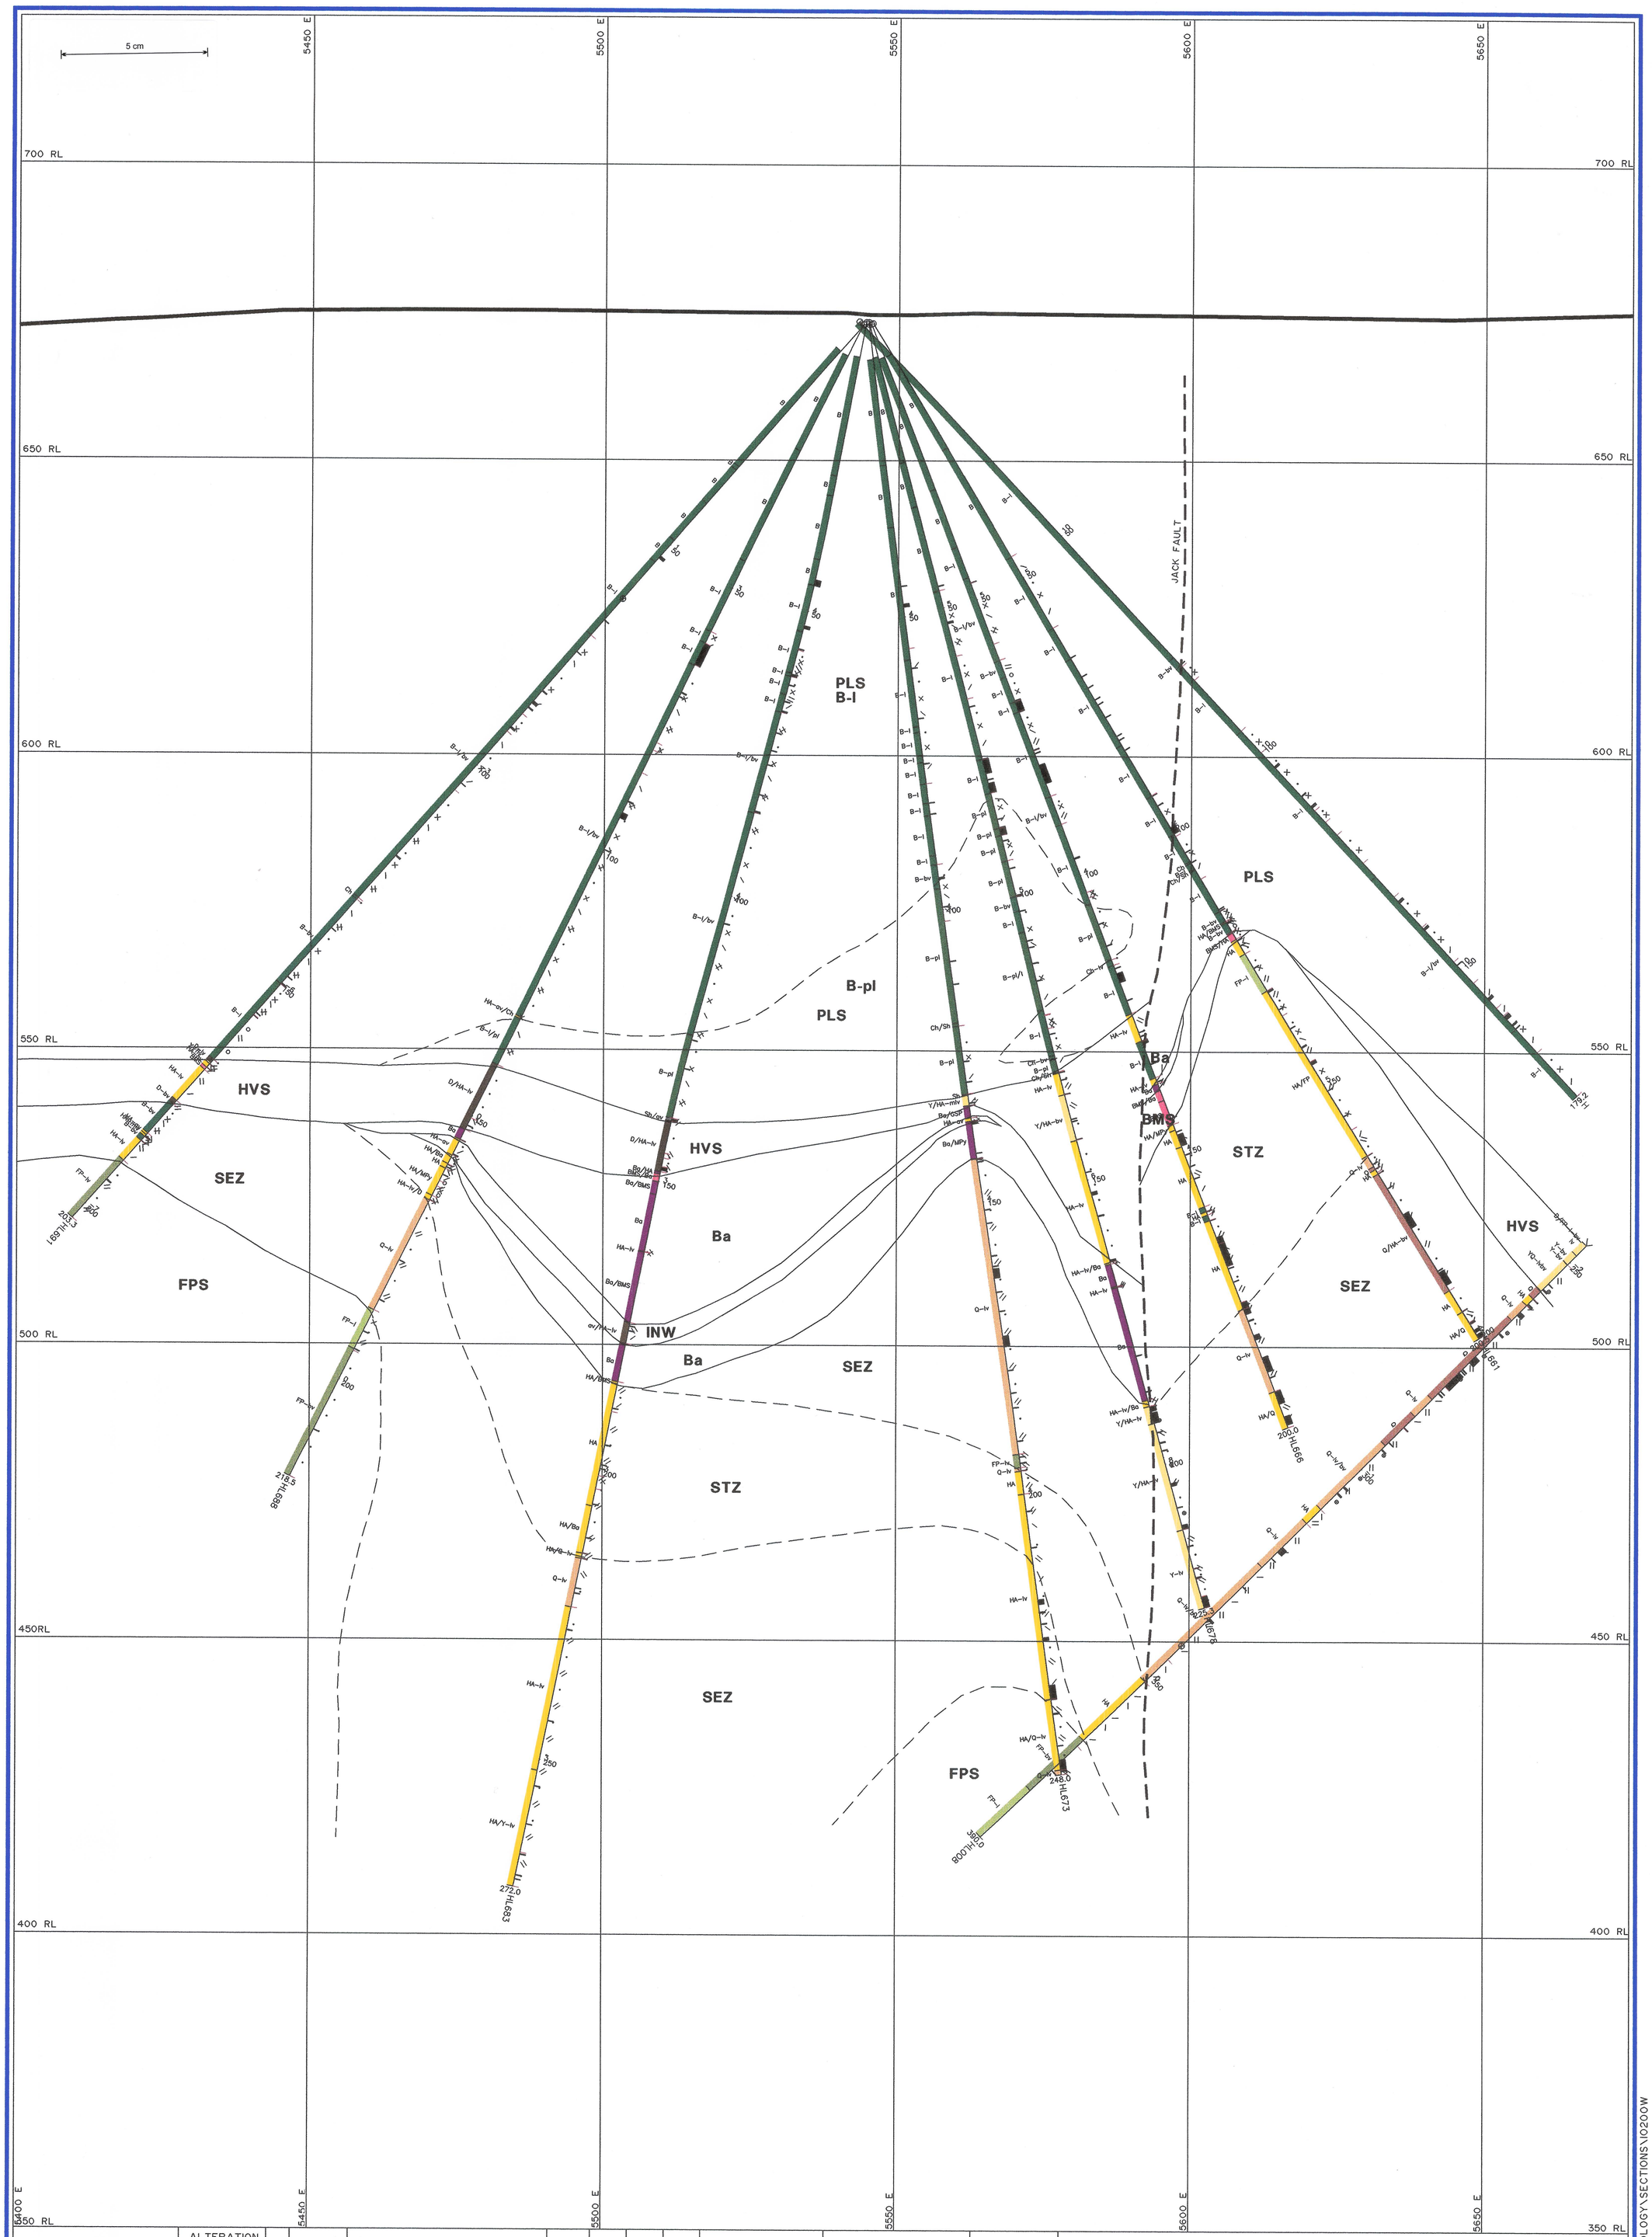

ALTERATION
× Albite
\ Chlorite
+ Carbonate
Epidote
Feldspar
Fuchsite
Hematite
Illite
Pyrite
Sericite
· Silica
Tremolite

REV	DATE	REVISION	DRAWN	CKD	APP	APP

NORTH

SCALE 1:500		
DRAWN	SFM	08/08/96
CHECKED	AHM	22/10/96
DESIGNED	RDH	27/06/96
DESIGN CKD		
DESIGN APP		
PROJECT APP		

Aberfoyle Resources Limited

HELLYER DIVISION

A.C.N. 004 664 108

GEOLOGY SECTION

10195 N WEST

SECTION LIMITS 10150.0 TO 10240.0

DRAWING No. GS-200W-01

REVISION

Y:\DRAFTED\HELLYER\GEOLOGY\SECTIONS\10200W