0406_030

5 cm

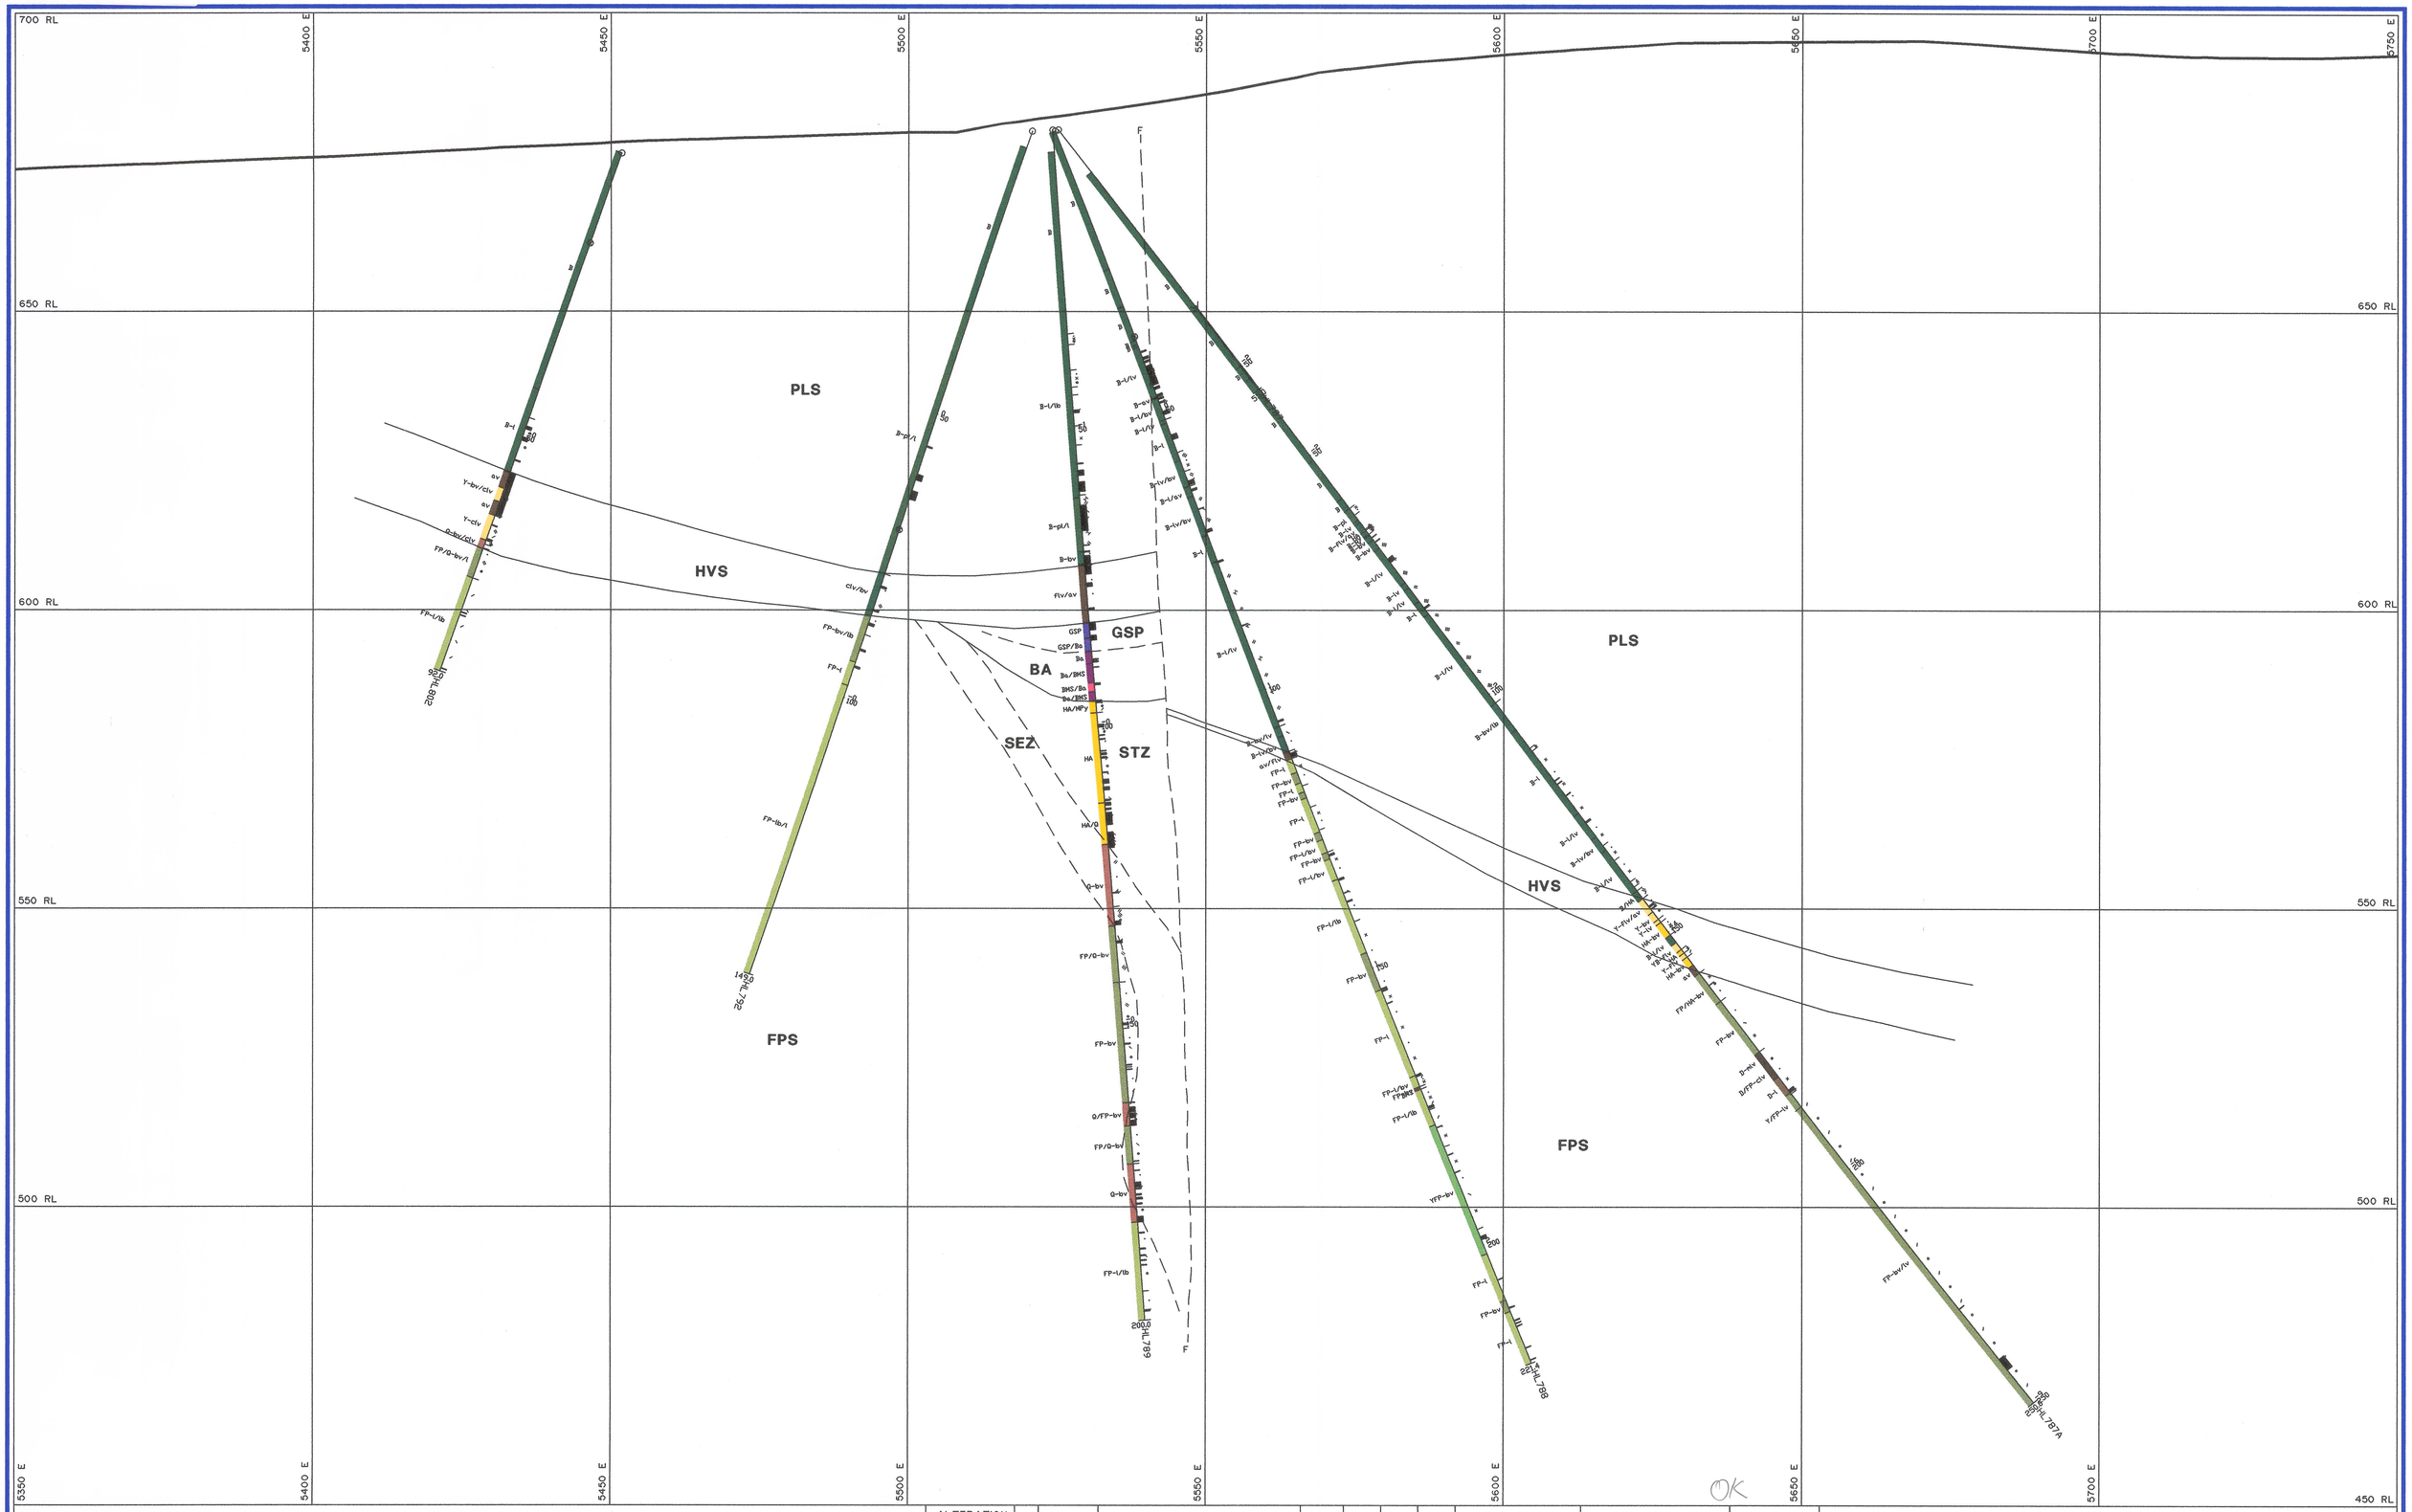

ALTERATION
× Albite
` Chlorite
+ Carbonate
Epidote
Feldspar
Fuchsite
Hematite
Illite
Pyrite
Sericite
· Silica
Tremolite

REV	DATE	REVISION	DRAWN	CKD	APP	APP

NORTH

SCALE	1:500	
DRAWN	MCB	06/08/96
CHECKED	AHM	8/10/96
DESIGNED		
DESIGN CKD		
DESIGN APP		
PROJECT APP		

Aberfoyle Resources Limited
HELLYER DIVISION
A.C.N. 004 664 108

GEOLOGY SECTION
10 000 N
SECTION LIMITS 9050 TO 10050

DRAWING No. GS-000-01
REVISION

Y:\DRAFTED\HELLYER\GEOLOGY\SECTIONS\10000