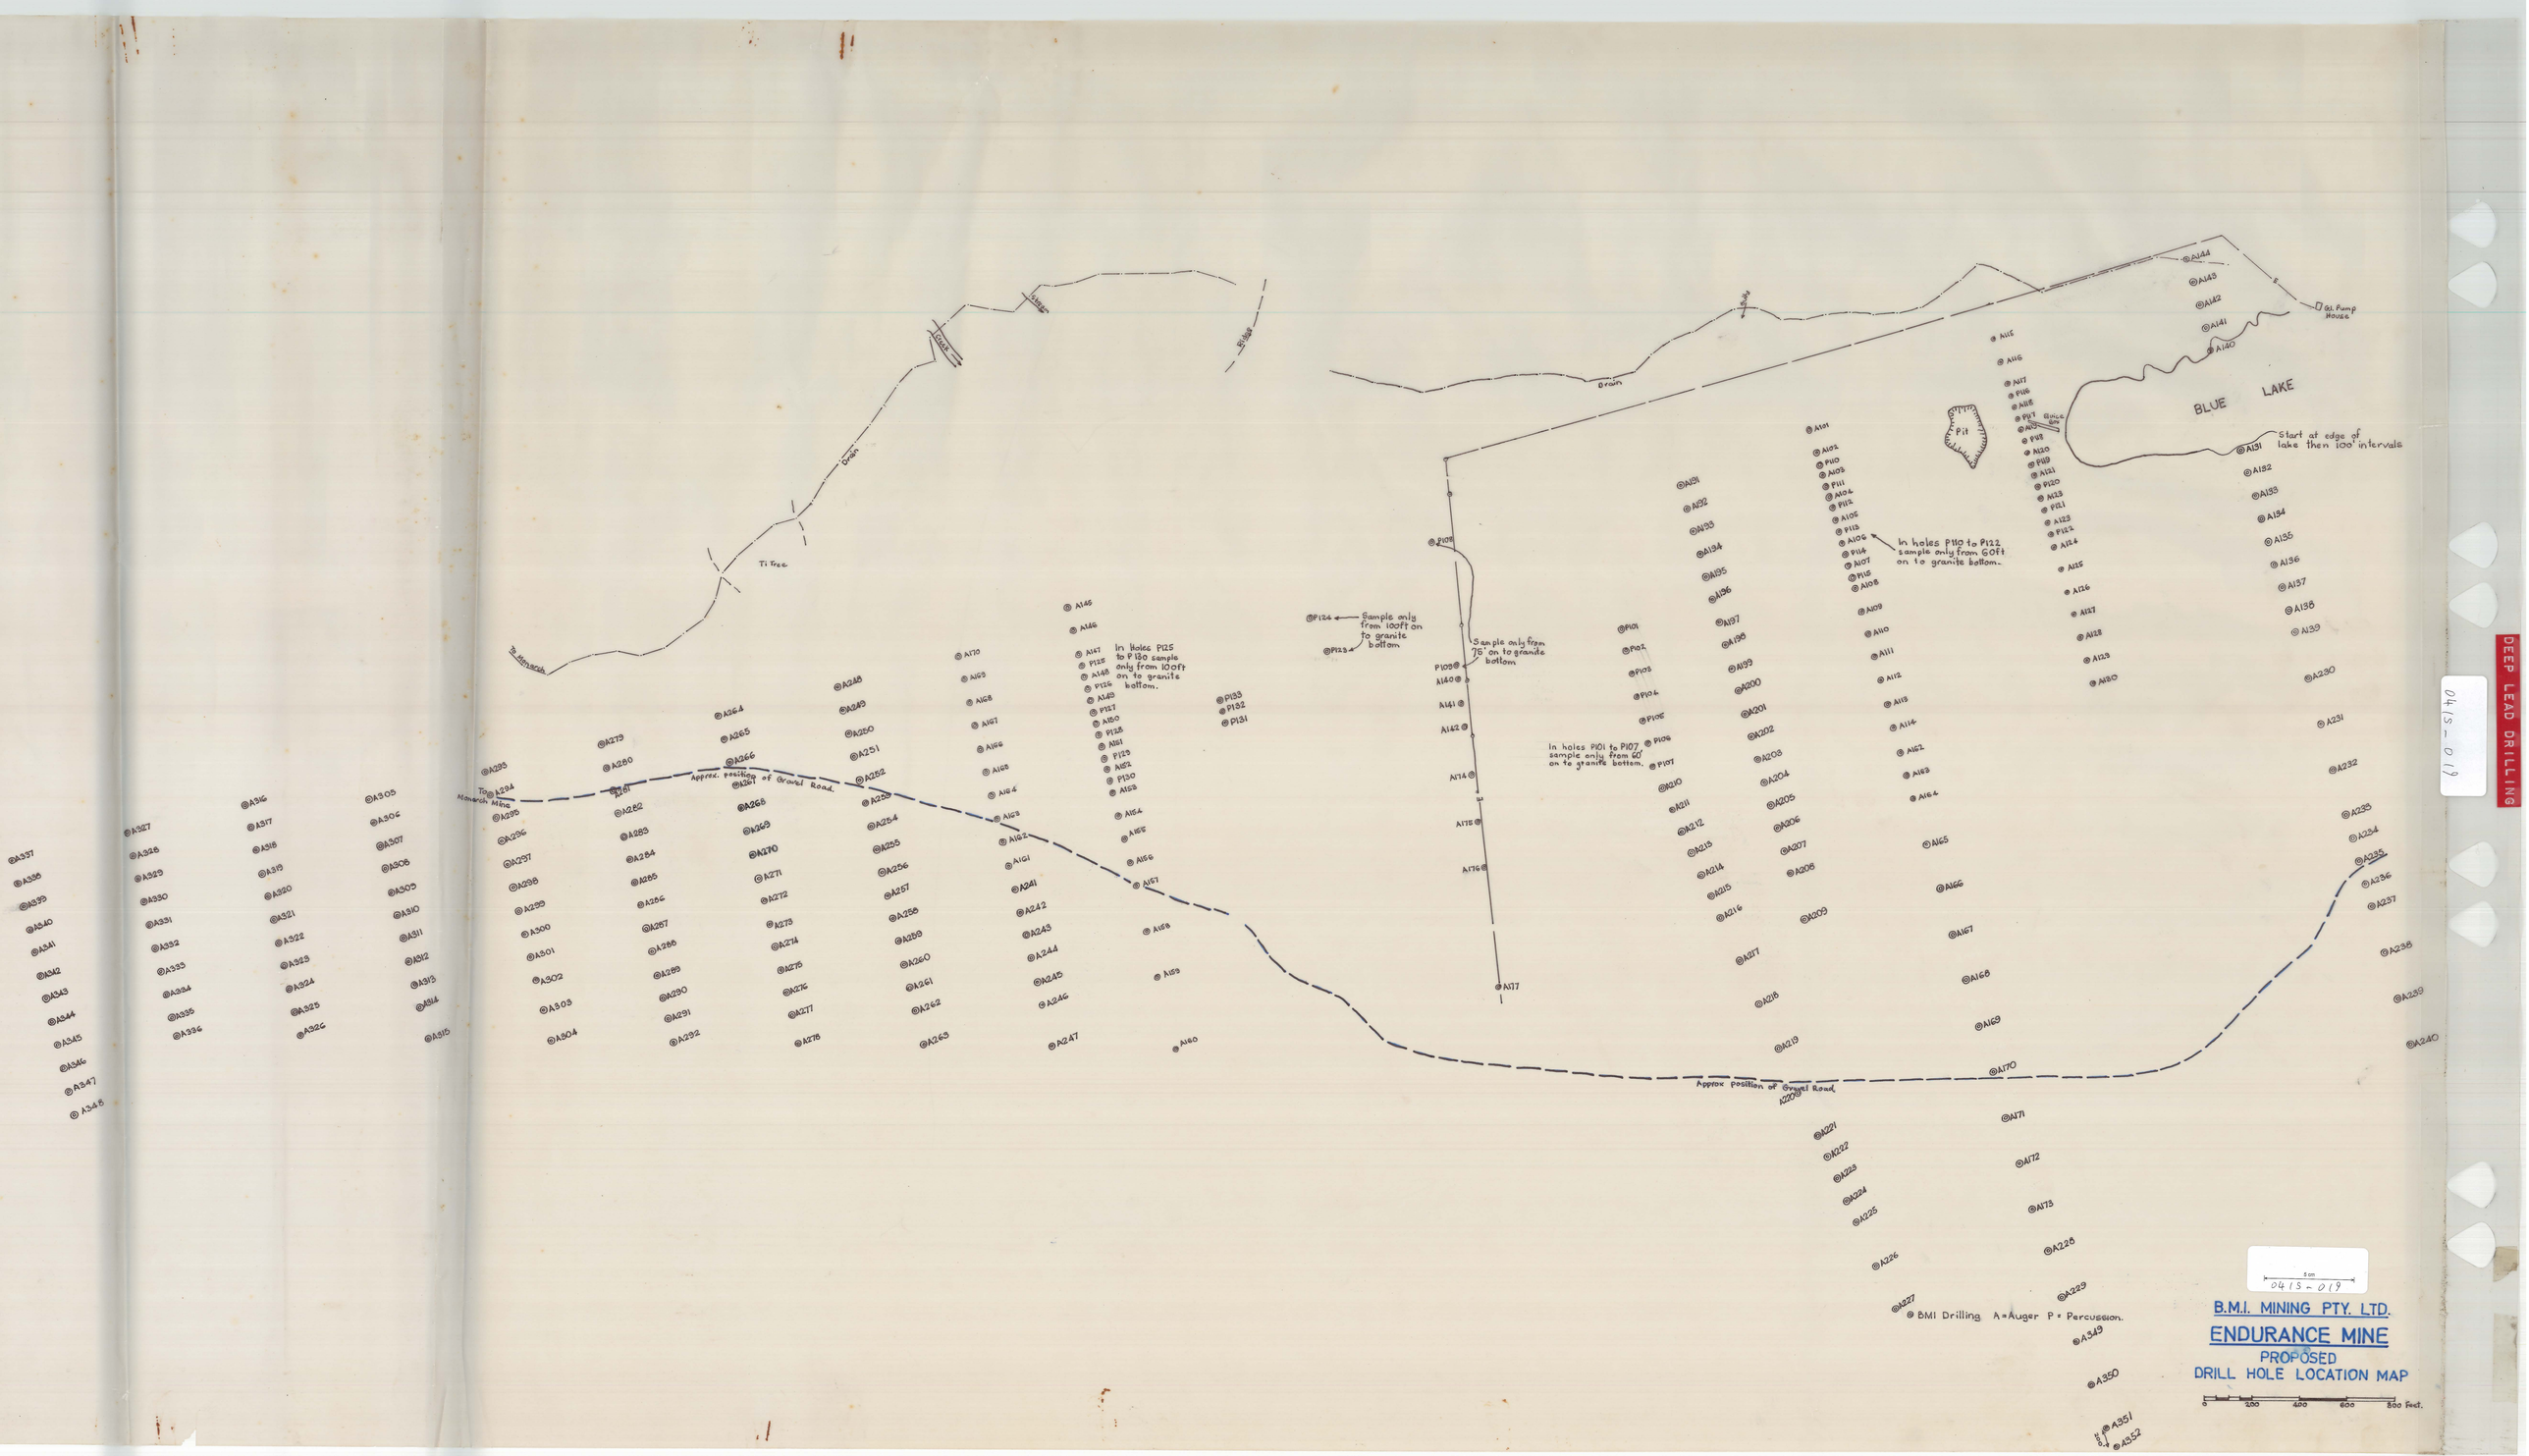
BLUE LAKE
Start at edge of lake then 100' intervals
Gl. Pump House
Pit
Drain
Ti Tree
To Monarch
Approx. position of Gravel Road.
In holes P125 to P130 sample only from 100ft on to granite bottom.
Sample only from 100ft on to granite bottom
Sample only from 76' on to granite bottom
In holes P101 to P107 sample only from 60' on to granite bottom.
In holes P119 to P122 sample only from 60ft on to granite bottom.
To Monarch Mine
BMI Drilling A=Auger P=Percussion.
B.M.I. MINING PTY. LTD.
ENDURANCE MINE
PROPOSED
DRILL HOLE LOCATION MAP
0 200 400 600 800 Feet.
DEEP LEAD DRILLING
0415-019