0415_056

0415_056

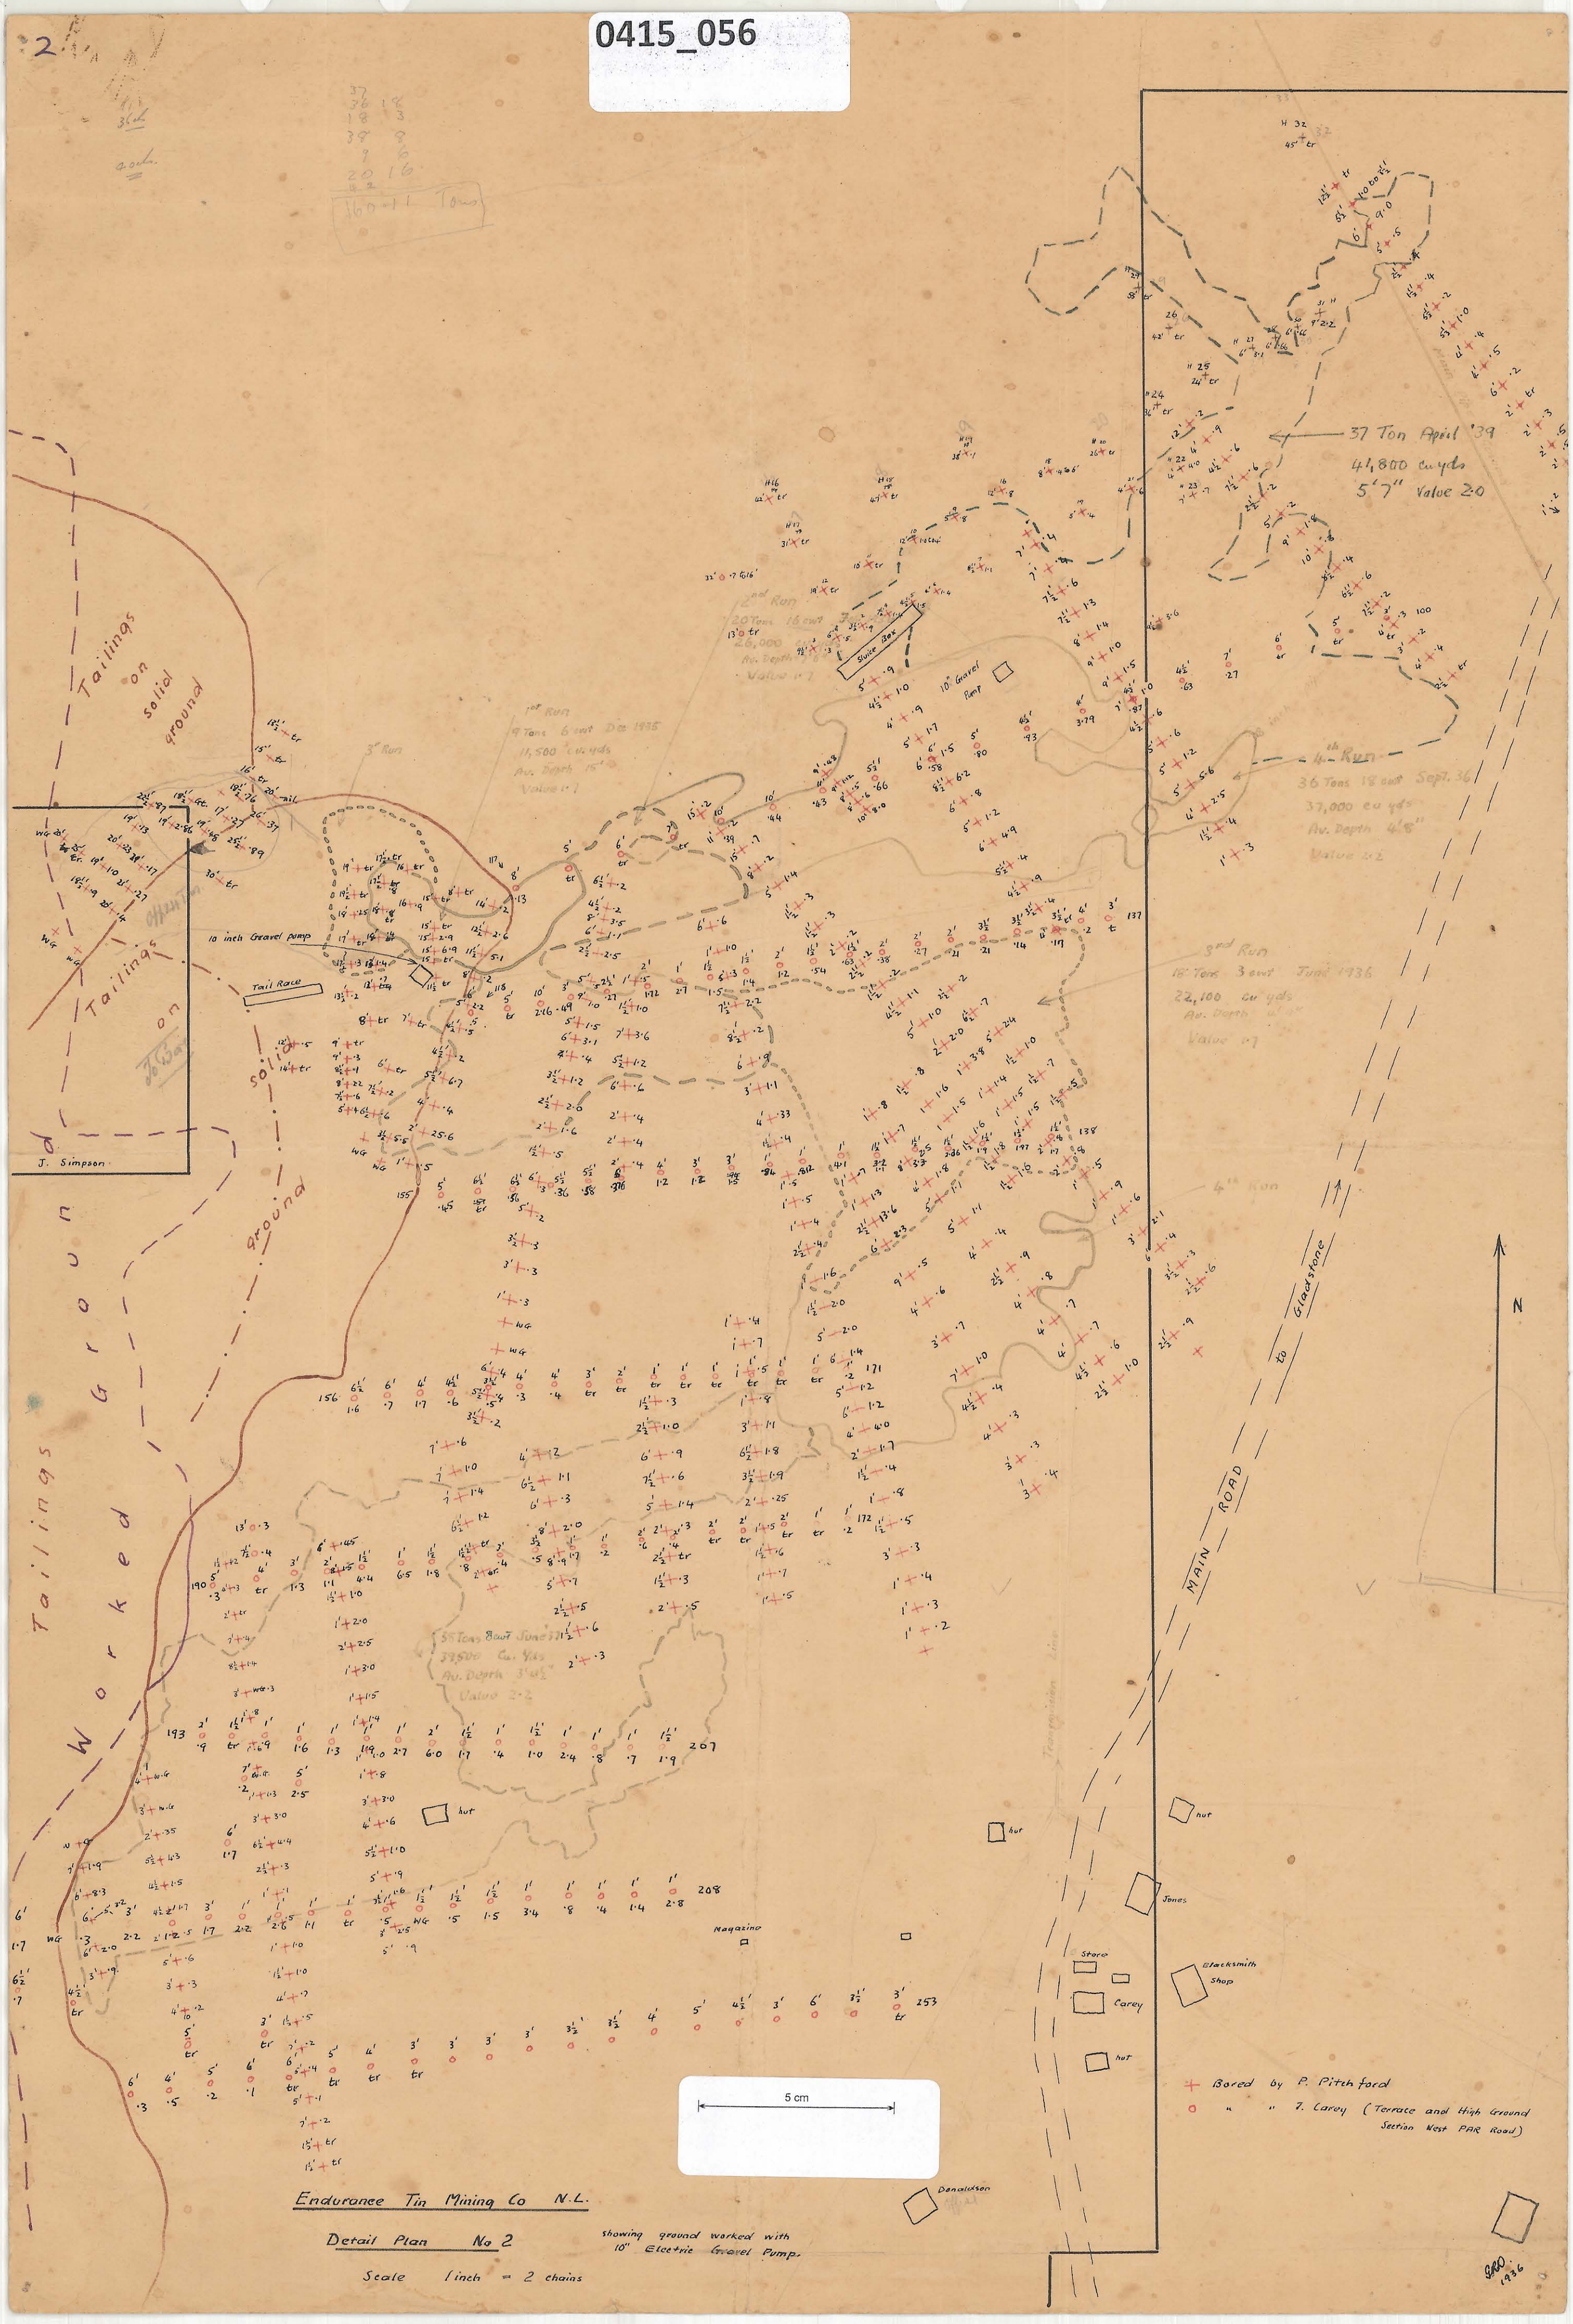

Endurance Tin Mining Co N.L.

Detail Plan No 2

Scale 1 inch = 2 chains

showing ground worked with 10" Electric Gravel Pump.

SRO 1936