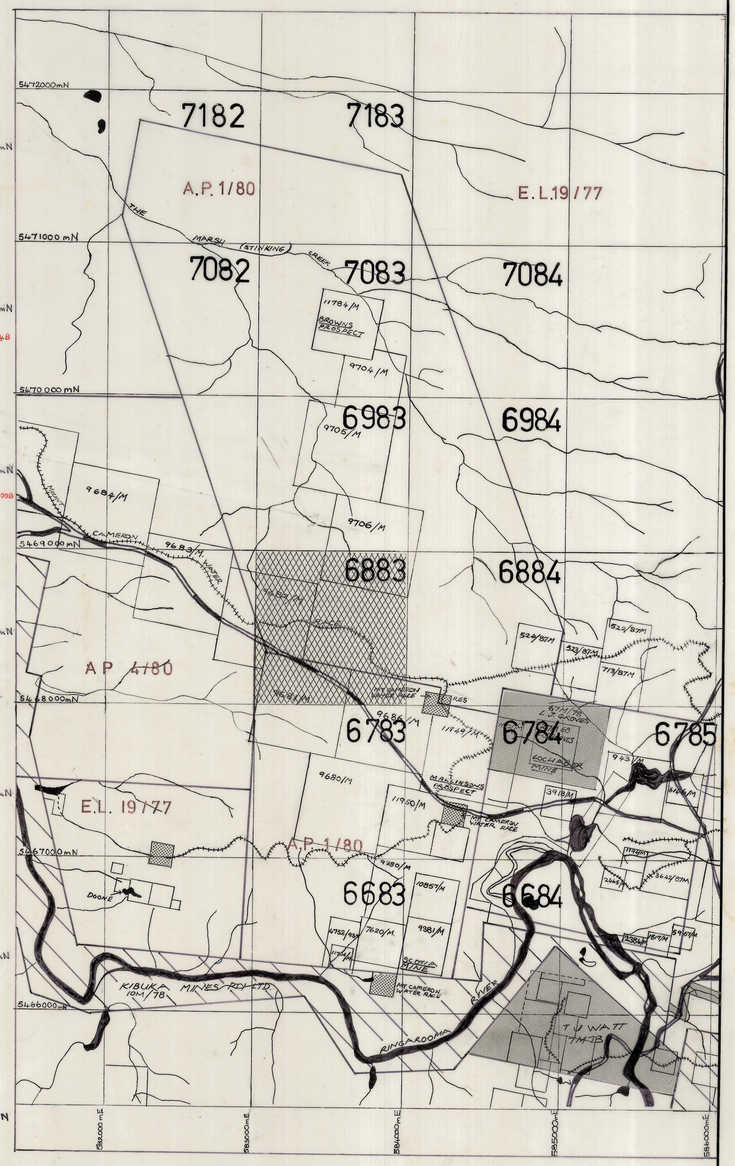

Additional Drill Hole Information

88B Depth to Basement 36·0 Grade 4·19 B.R.I. 5·5

5 cm

0428 – 011

AMDEX MINING LTD - SCOLOCH LEAD

SHEET - 6883

DRILL HOLE LEGEND

Symbol	Company	Date	Drilling Method
□	Amdex Mining Ltd.	1975 onwards	Percussion, several Auger
■	L. J. Graves (Mines Department)	1911	Percussion
●	B.M.I. Mining Ltd.	1971-72, 1974	Percussion
●	B.M.I. Mining Ltd.	1970-73	Auger - non sample
▲	Utah Development Co.	1965-66	Auger
+	Scarpy's Creek Tin Mining Co. N.L.	1964-65	Percussion
✱	Rio Tinto Aus. Exploration Pty Ltd.	1975	Percussion
○	Mines Department	1925 - 44	Costeans, Sumps, Handplant
△	Mines Department - Reaches Bores	1916	Handplant
✱	Pioneer Tin Mining Co. - Rysons Bores	1886	Handplant
▽	Mines Department - Griffiths Bores	1902	Handplant

Symbol	Description
53 / 0 / 0 / 12·2 A58	Surface R.L. (m) - shown if sampled by drill. Drill Hole Number and Code. Grade - surface to Basement. (g/m³ Sn). Basement R.L. (m). Depth to Basement (m).
—— ——	Old Mineral Lease Boundaries
—— ——	Broken survey with pegs as indicated

Note - Utah and some BMI. bores scaled off other maps.

LOCATION	N.E. TASMANIA
SCALE	1:1500
DATE	July 1981
DATA	R. MUNRO
DRAWN	R. Munro / R. Muirhead
HEIGHT DATUM	A.H.D.
GRID	A.M.G.

6883

6883 ORIGINAL

SCOTIA

0428 – 011