


## INDEX MAP

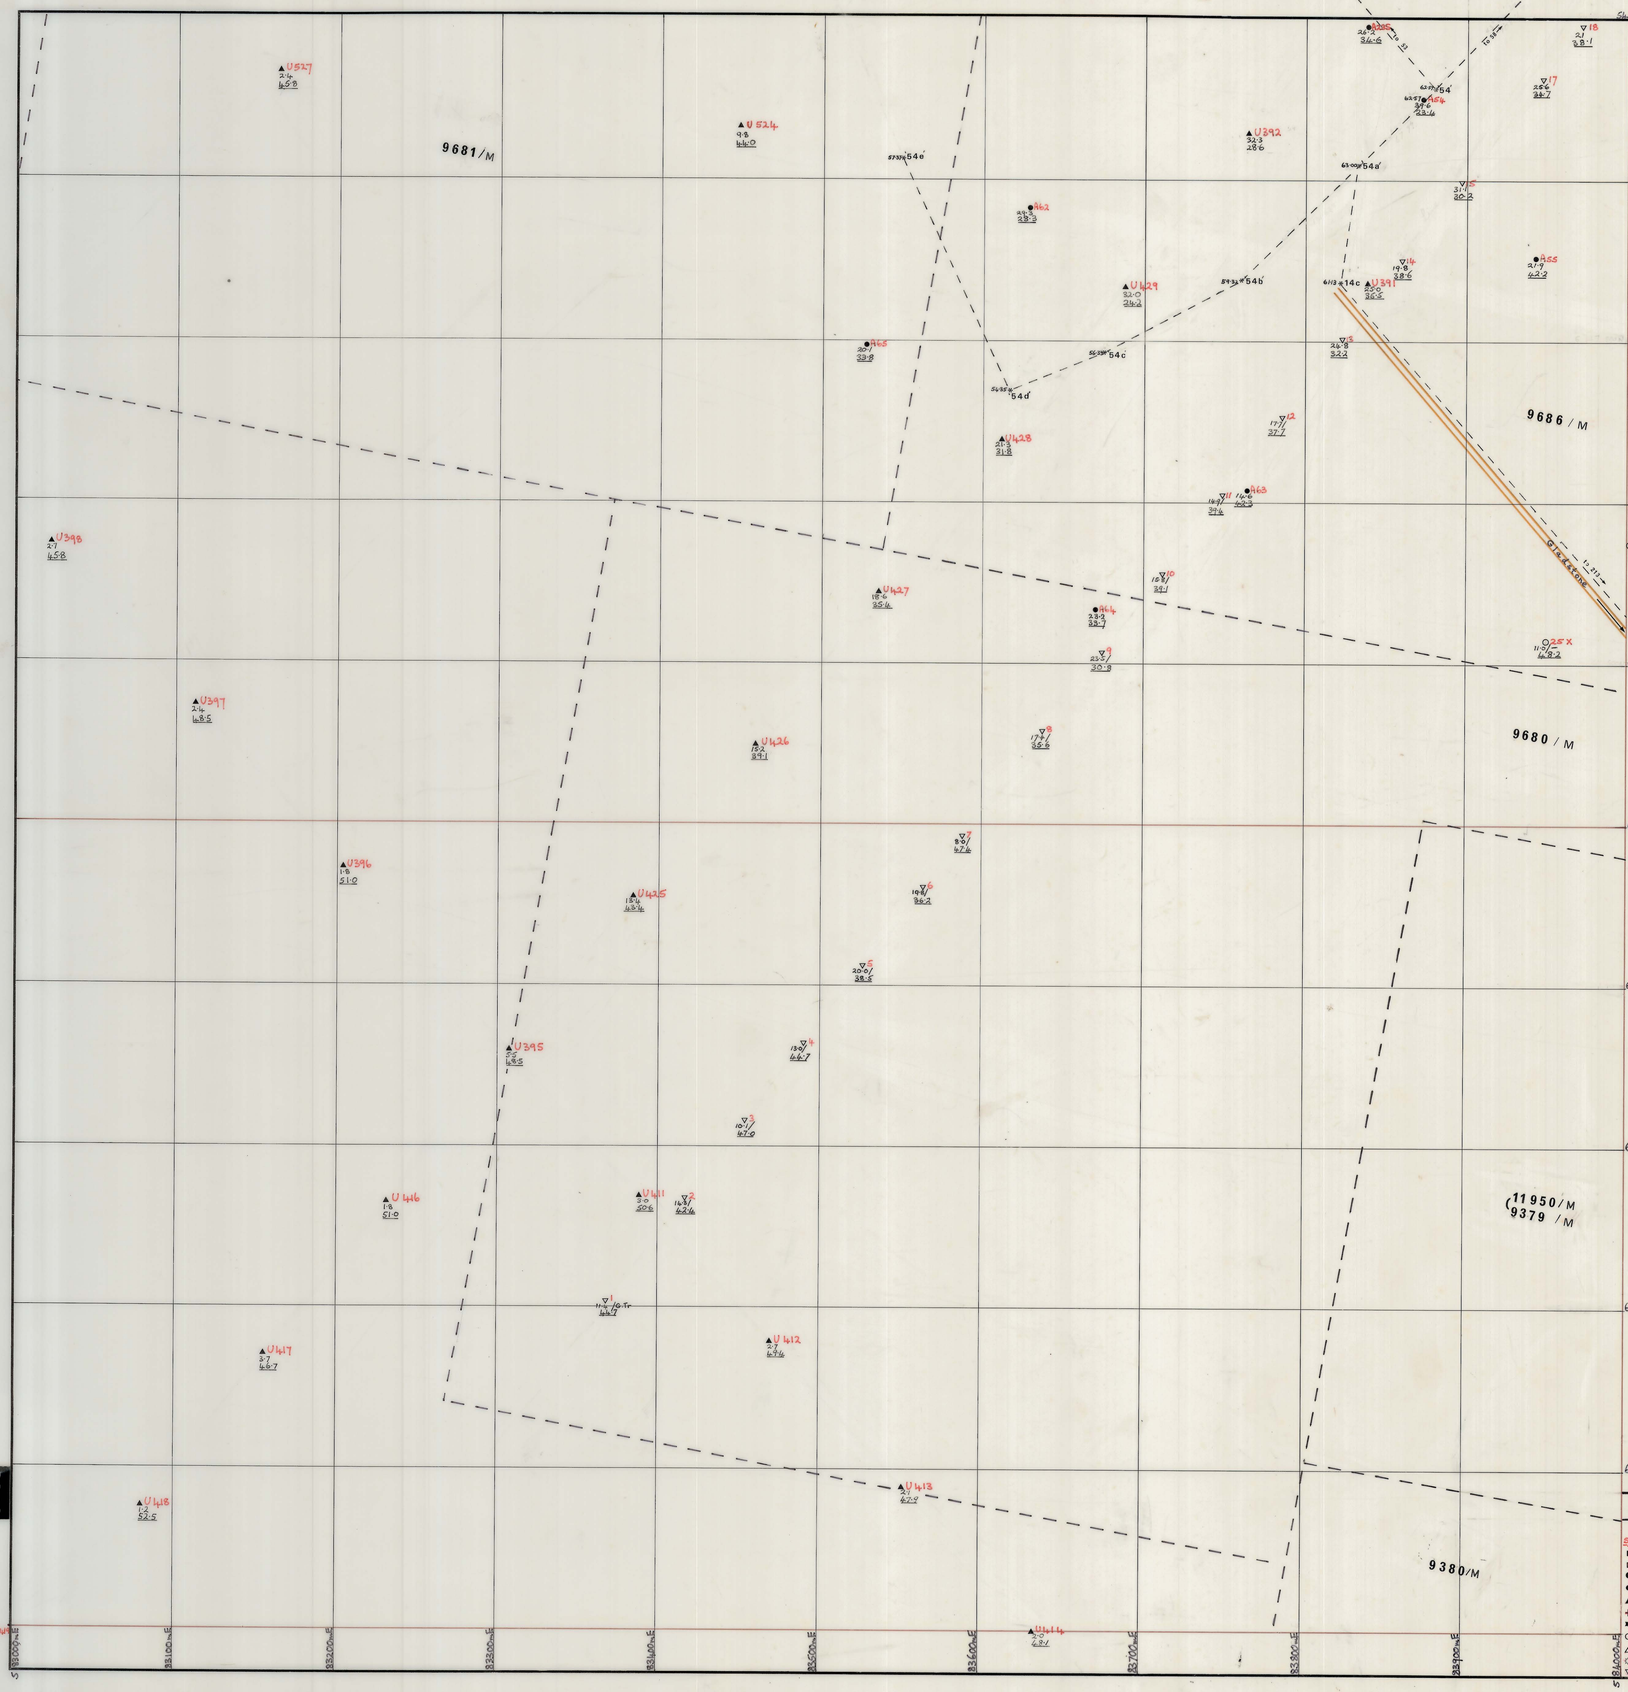


0428 – 014

# AMDEX MINING LTD - SCOLOCH LEAD

## DRILL HOLE LEGEND

| Symbol | Company | Date | Drilling Method |
|---|---|---|---|
| ■ | Amdex Mining Ltd. | 1978 onwards | Percussion, diamond drill |
| □ | L.T. Jones (Mines Department) | 1971 | Percussion |
| ● | B.M.I. Mining Ltd. | 1971-2, 1976 | Percussion |
| ● | B.M.I. Mining Ltd. | 1972-73 | Auger - non sample |
| ▲ | Utah, Development Co. | 1965-66 | Auger |
| + | Storey's Creek Tin Mining Co. N.L. | 1964-65 | Percussion |
| ✱ | Rio Tinto Aus. Exploration Pty. Ltd. | 1958 | Percussion |
| ○ | Mines Department | 1935-44 | Cavity Surge, Handplant |
| △ | Mines Department - Roaches Bores | 1916 | Handplant |
| ◇ | Renner Tin Mining Co. - Ringa Bores | 1911-16 | Handplant |
| ▽ | Mines Department Stiffins Bores | 1902 | Handplant |
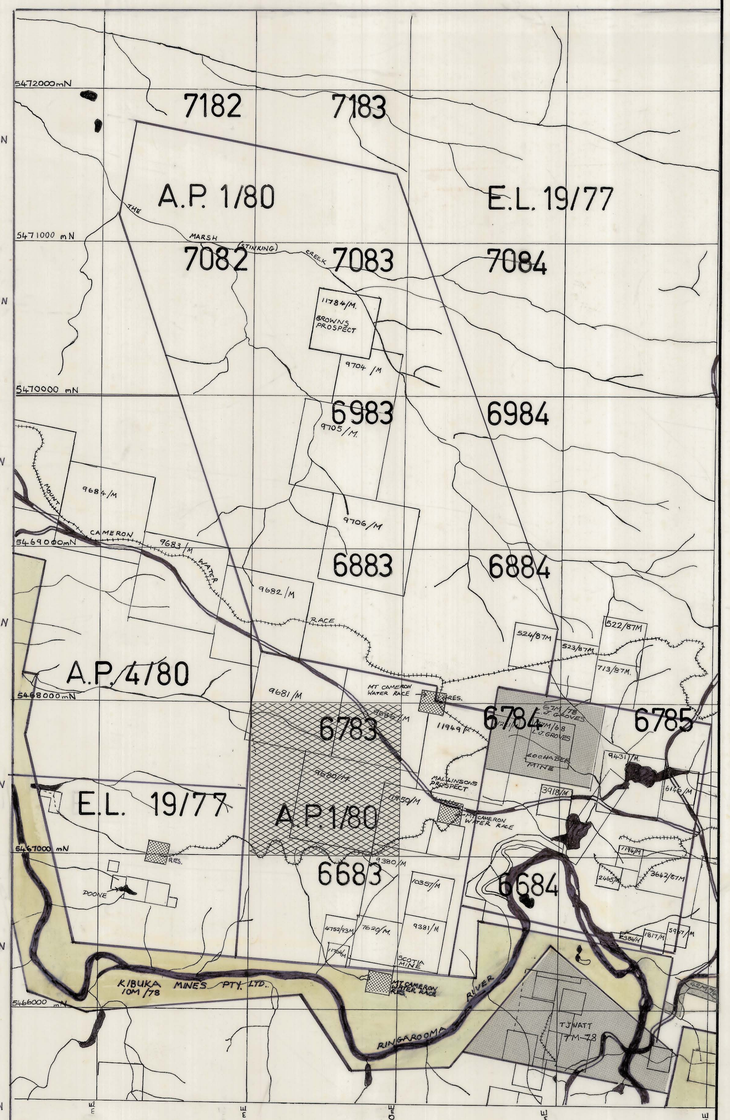
## SHEET - 6783

Surface R.L. (m) shown when surveyed by Amdex

626 ● A54 — Drill Hole Code and Number.
37.0 — Depth to Basement (m)
224 — Basement R.L. (m)

— — ✱ — — Scotia Survey Traverses

— — — — Old Mineral Lease Boundaries.

| | |
|---|---|
| LOCATION | N.E. TASMANIA |
| SCALE | 1:1500 |
| DATE | July 1981 |
| DATA | R. MUNRO |
| DRAWN | R. Munro / R. Rushford |
| HEIGHT DATUM | A.H.D. |
| GRID | A.M.G. |