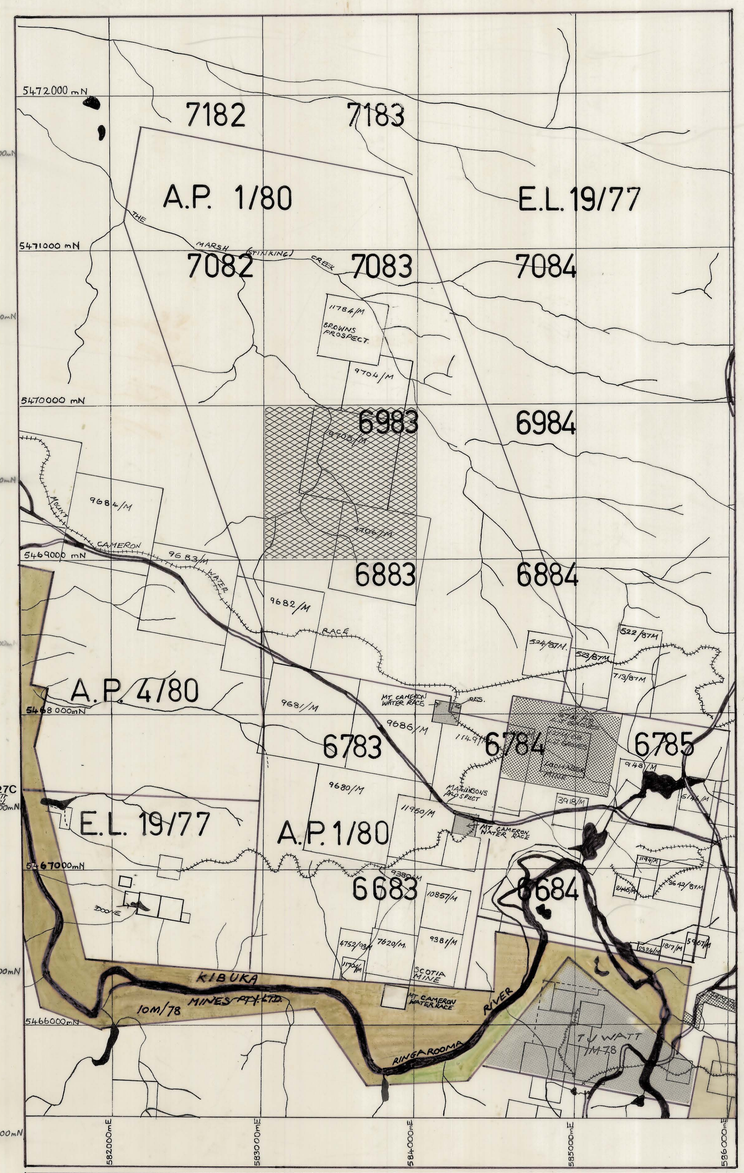

Hole No.	Depth to Basement	Grade	Basement R.L.	Hole No.	Depth to Basement	Grade	Basement R.L.	Hole No.	Depth to Basement	Grade	Basement R.L.	Hole No.	Depth to Basement	Grade	Basement R.L.
65B	34·7	172	-2·1	3Q	27·5	Tr	5·6	P6	39·6	577	-6·6	S16	39·0	S21	
67B	29·0	51	4·1	13Q	37·3	315	-4·6	P6a	?	?	?	S18	38·7	320	
92B	37·5	1094	-0·2					P7	32·3	47	0·6	S19	38·6	142	
163B	39·3	612	-5·3	T21	38·4	284	-4·4	P8	34·8	91	-0·7	S20	38·2	880	
154B	38·7	423	-5·2	P2	37·5	144	-3·6	P9	36·0	24	-2·2	S21	37·8	783	
				P3	32·6	224	1·5	P10	39·0	93	-5·3				
3I	33·1	Tr	0·8	P4	N.B.	—	—	P14	39·0	100	-5·0				
				P5	31·4	22	1·5								

AMDEX MINING LTD - SCOLOCH LEAD

DRILL HOLE LEGEND

Symbol	Company	Date	Drilling Method
□	Amdex Mining Ltd.	1978 on-wards	Percussion, several Rigger
	I. J. Graves (Mines Department)	1911	Percussion
●	B.M.I. Mining Ltd.	1971-12, 1974	Percussion.
●	B.M.I. Mining Ltd.	1970-73	Rigger - non sample
	Utah Development Co.	1965-66	Rigger
+	Sterling Creek Tin Mining Co. N.L.	1964-65	Percussion
	Rio Tinto Aus. Exploration Pty Ltd.	1978	Percussion.
○	Mines Department	1935-44	Cavity Sample, Handplate
	Mines Department - Rowlows Bores	1916	Handplate
	Pioneer Tin Mining Co. - Ryans Bores	1916	Handplate
	Mines Department - Sifting Bores	1902	Handplate

SHEET - 6983

091B — Depth to Basement (m)
354/721 — Hole Code and Number
2·00 — Grade - ounce to basement g/m³ ~~oz/ton~~
Basement R.L. (m)

*21E - SURVEY PEG with SURFACE ELEVATION

LOCATION - N.E. TASMANIA
SCALE - 1:1500
DATE - Jan 84
DATA - R. MUNRO
DRAWN - "
HEIGHT DATUM - A.H.D.
GRID - A.M.G.

5 cm

0428 - 015

6983

0428 - 015