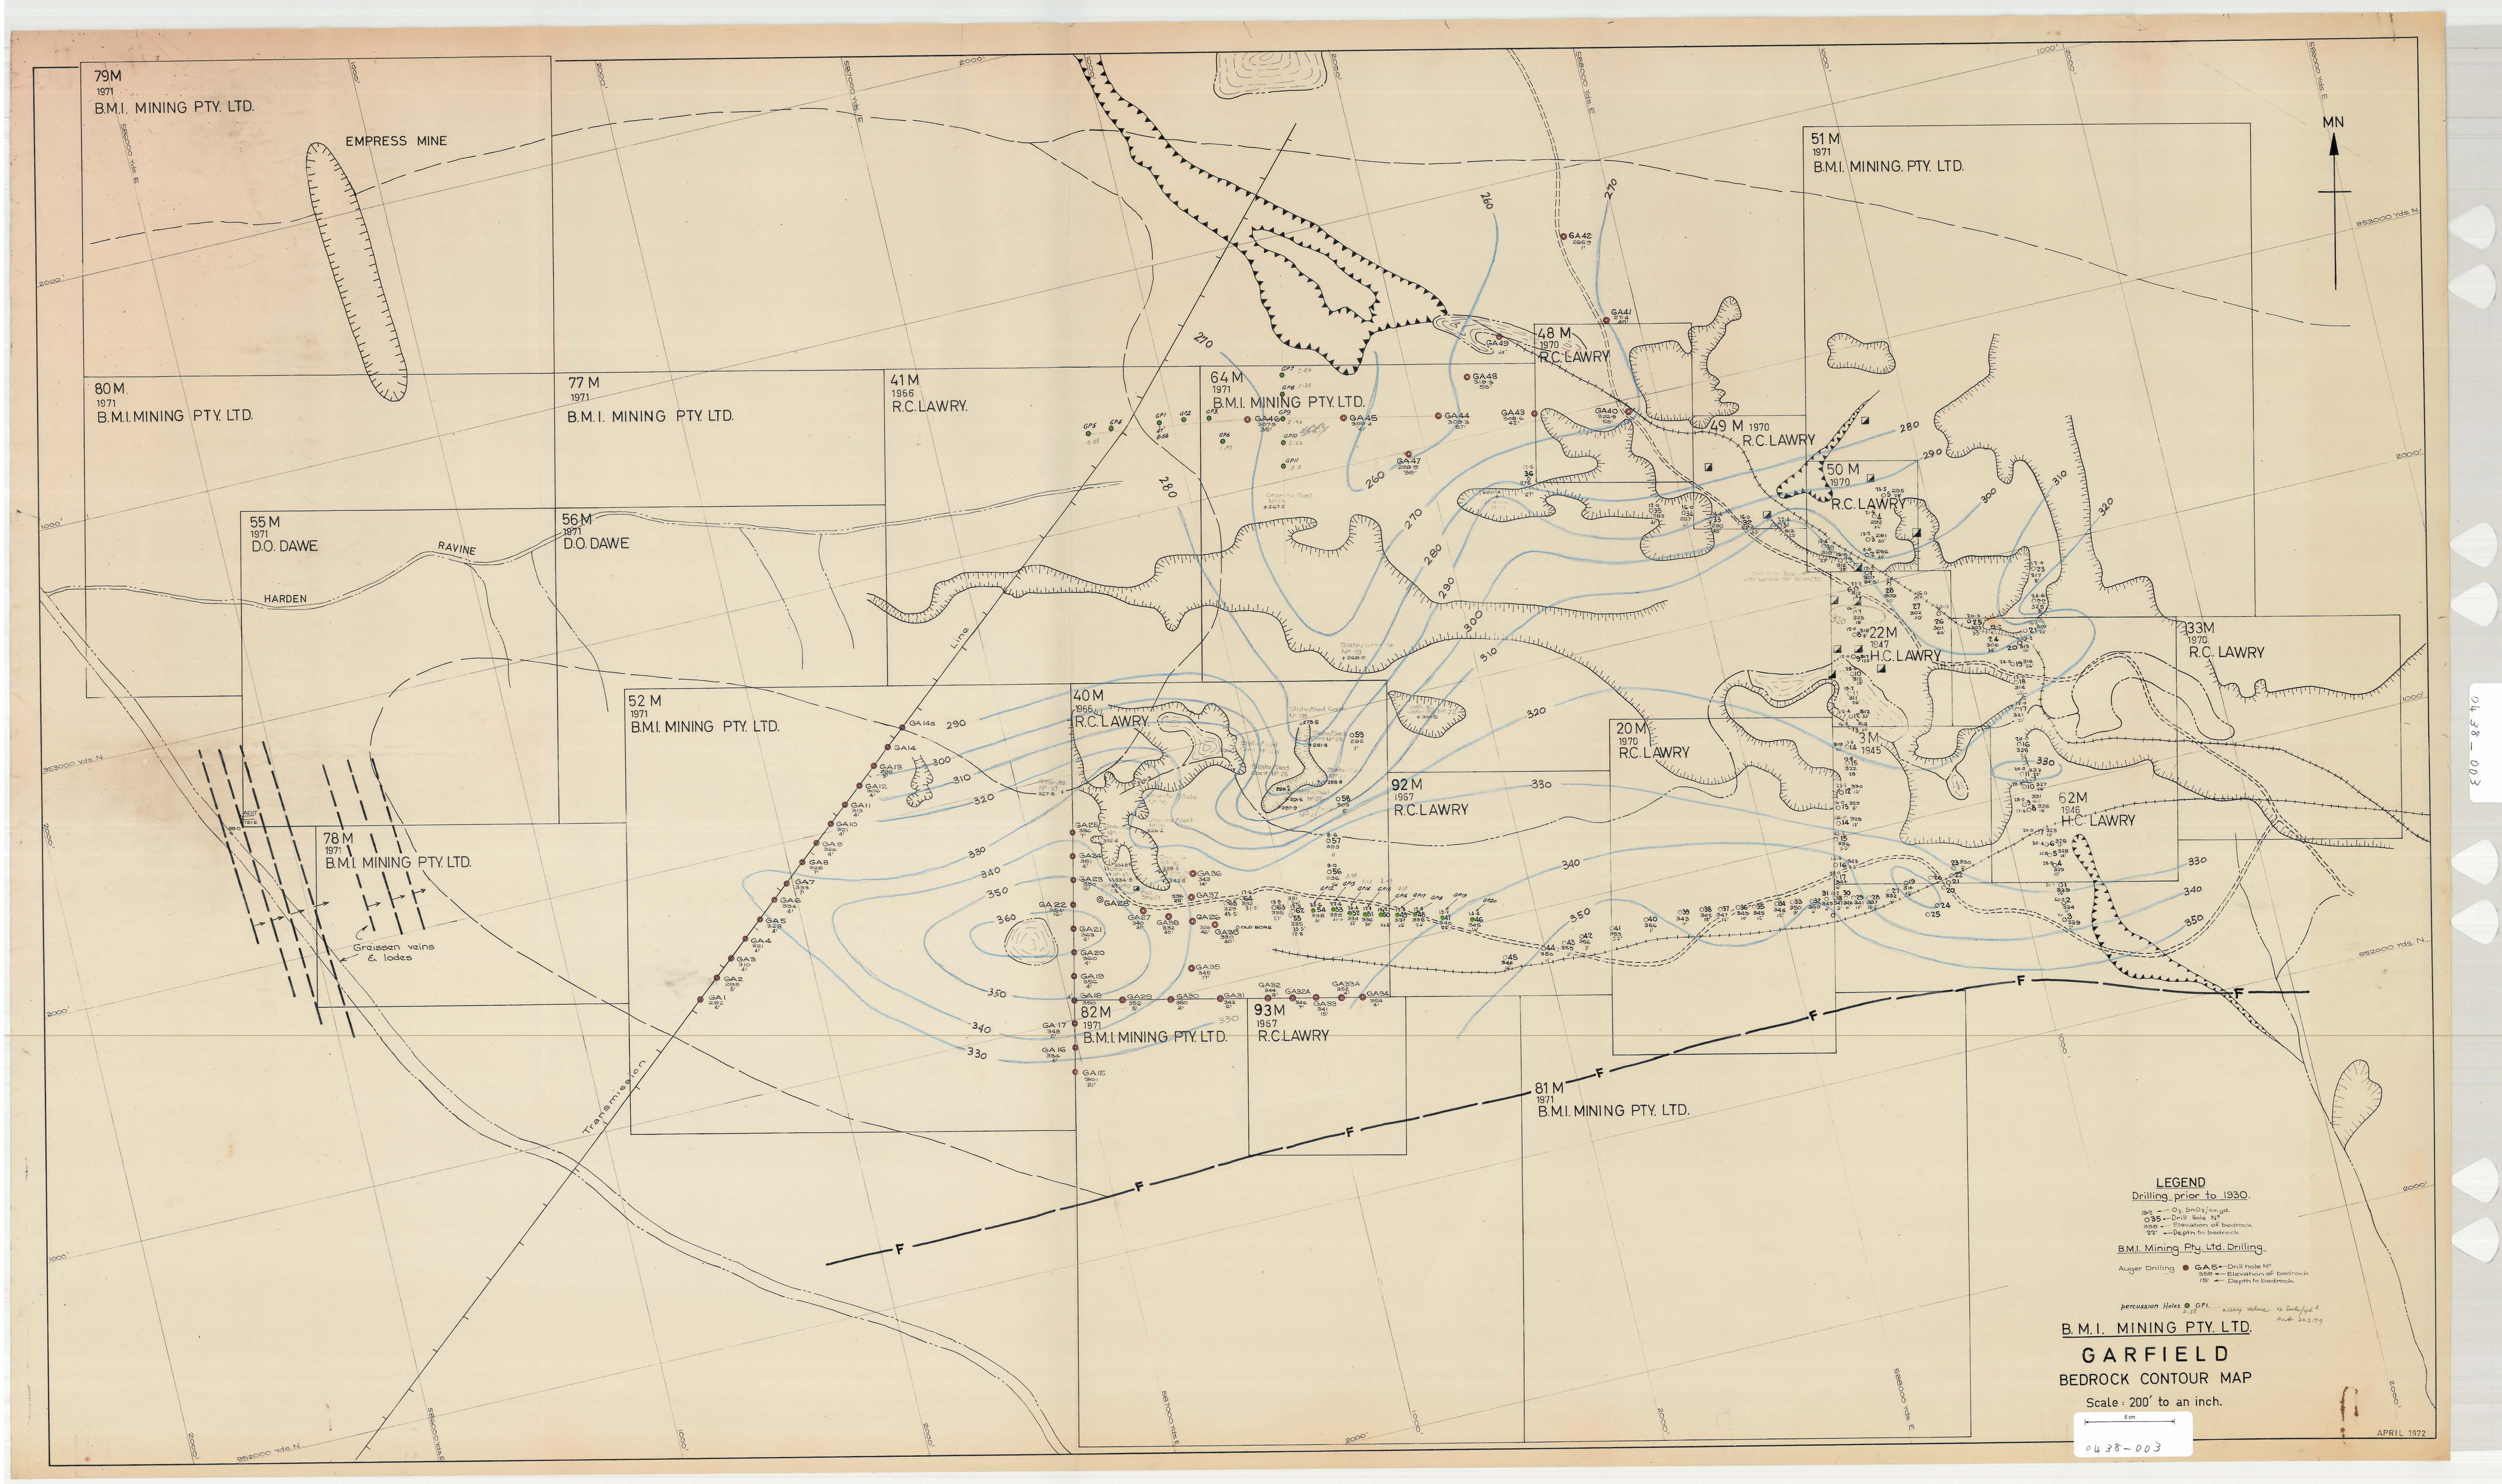
79M
1971
B.M.I. MINING PTY. LTD.
EMPRESS MINE
80M
1971
B.M.I. MINING PTY. LTD.
77M
1971
B.M.I. MINING PTY. LTD.
41M
1966
R.C. LAWRY.
64M
1971
B.M.I. MINING PTY. LTD.
48M
1970
R.C. LAWRY
51M
1971
B.M.I. MINING. PTY. LTD.
49M 1970
R.C. LAWRY
50M
1970
R.C. LAWRY
55M
1971
D.O. DAWE
56M
1971
D.O. DAWE
RAVINE
HARDEN
52M
1971
B.M.I. MINING PTY. LTD.
40M
1966
R.C. LAWRY
92M
1967
R.C. LAWRY
20M
1970
R.C. LAWRY
22M
1947
H.C. LAWRY
3M
1945
33M
1970
R.C. LAWRY
62M
1946
H.C. LAWRY
78M
1971
B.M.I. MINING PTY. LTD.
Greisen veins & lodes
82M
1971
B.M.I. MINING PTY. LTD.
93M
1967
R.C. LAWRY
81M
1971
B.M.I. MINING PTY. LTD.
Transmission
Line
MN
LEGEND
Drilling prior to 1930.
90 ← O2, SnO2/cu.yd.
O35 ← Drill Hole N°
3990 ← Elevation of bedrock
25' ← Depth to bedrock
B.M.I. Mining Pty. Ltd. Drilling.
Auger Drilling ● GA5 ← Drill Hole N°
358 ← Elevation of bedrock
18' ← Depth to bedrock
Percussion Holes ● GP1 3.58 ← assay value is backfilled
B.M.I. MINING PTY. LTD.
GARFIELD
BEDROCK CONTOUR MAP
Scale : 200' to an inch.
APRIL 1972
0438-003