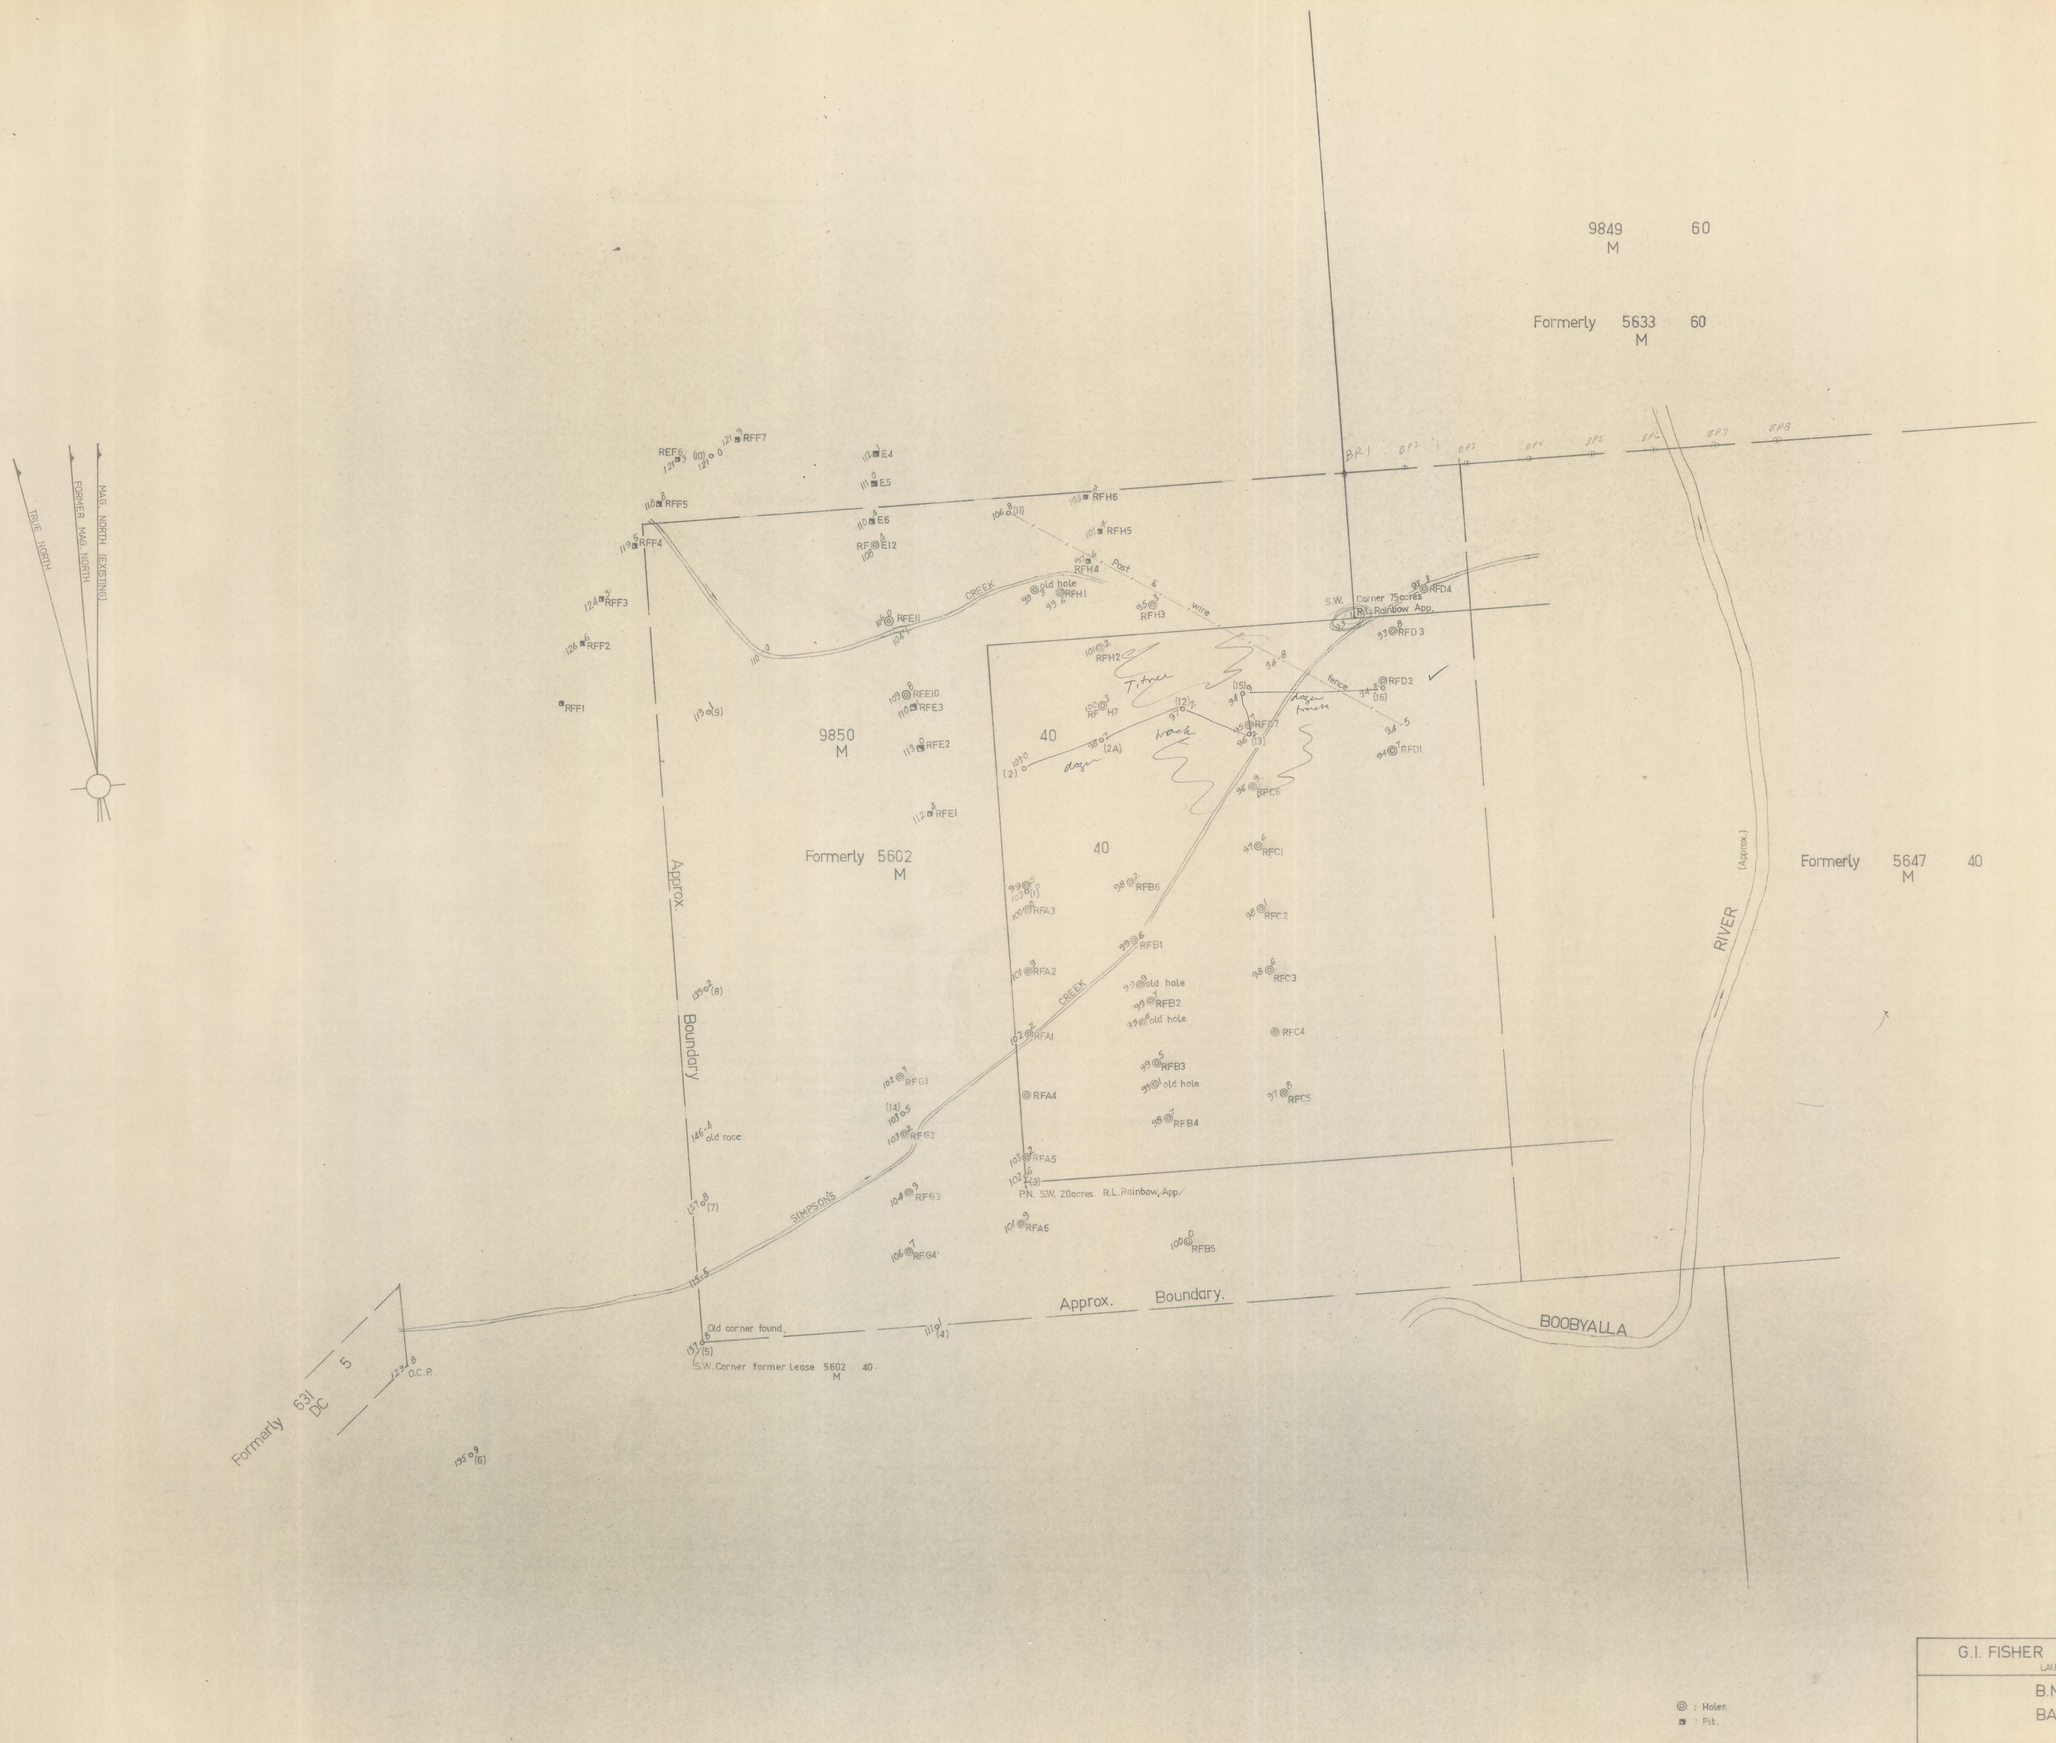


G.I. FISHER LAND & ENGINEERING SURVEYOR
LAUNCESTON PHONE 31 4207.

B.M.I. MINING PTY. LTD.
BANCA DISTRICT.

| | | |
|---|---|---|
| SCALE: | 100' TO 1" | NO. 8/ |
| DRAWN: | R. J. P. | |
| CHECKED: | G. I. F. | |

REGISTERED SURVEYOR 2-7-71