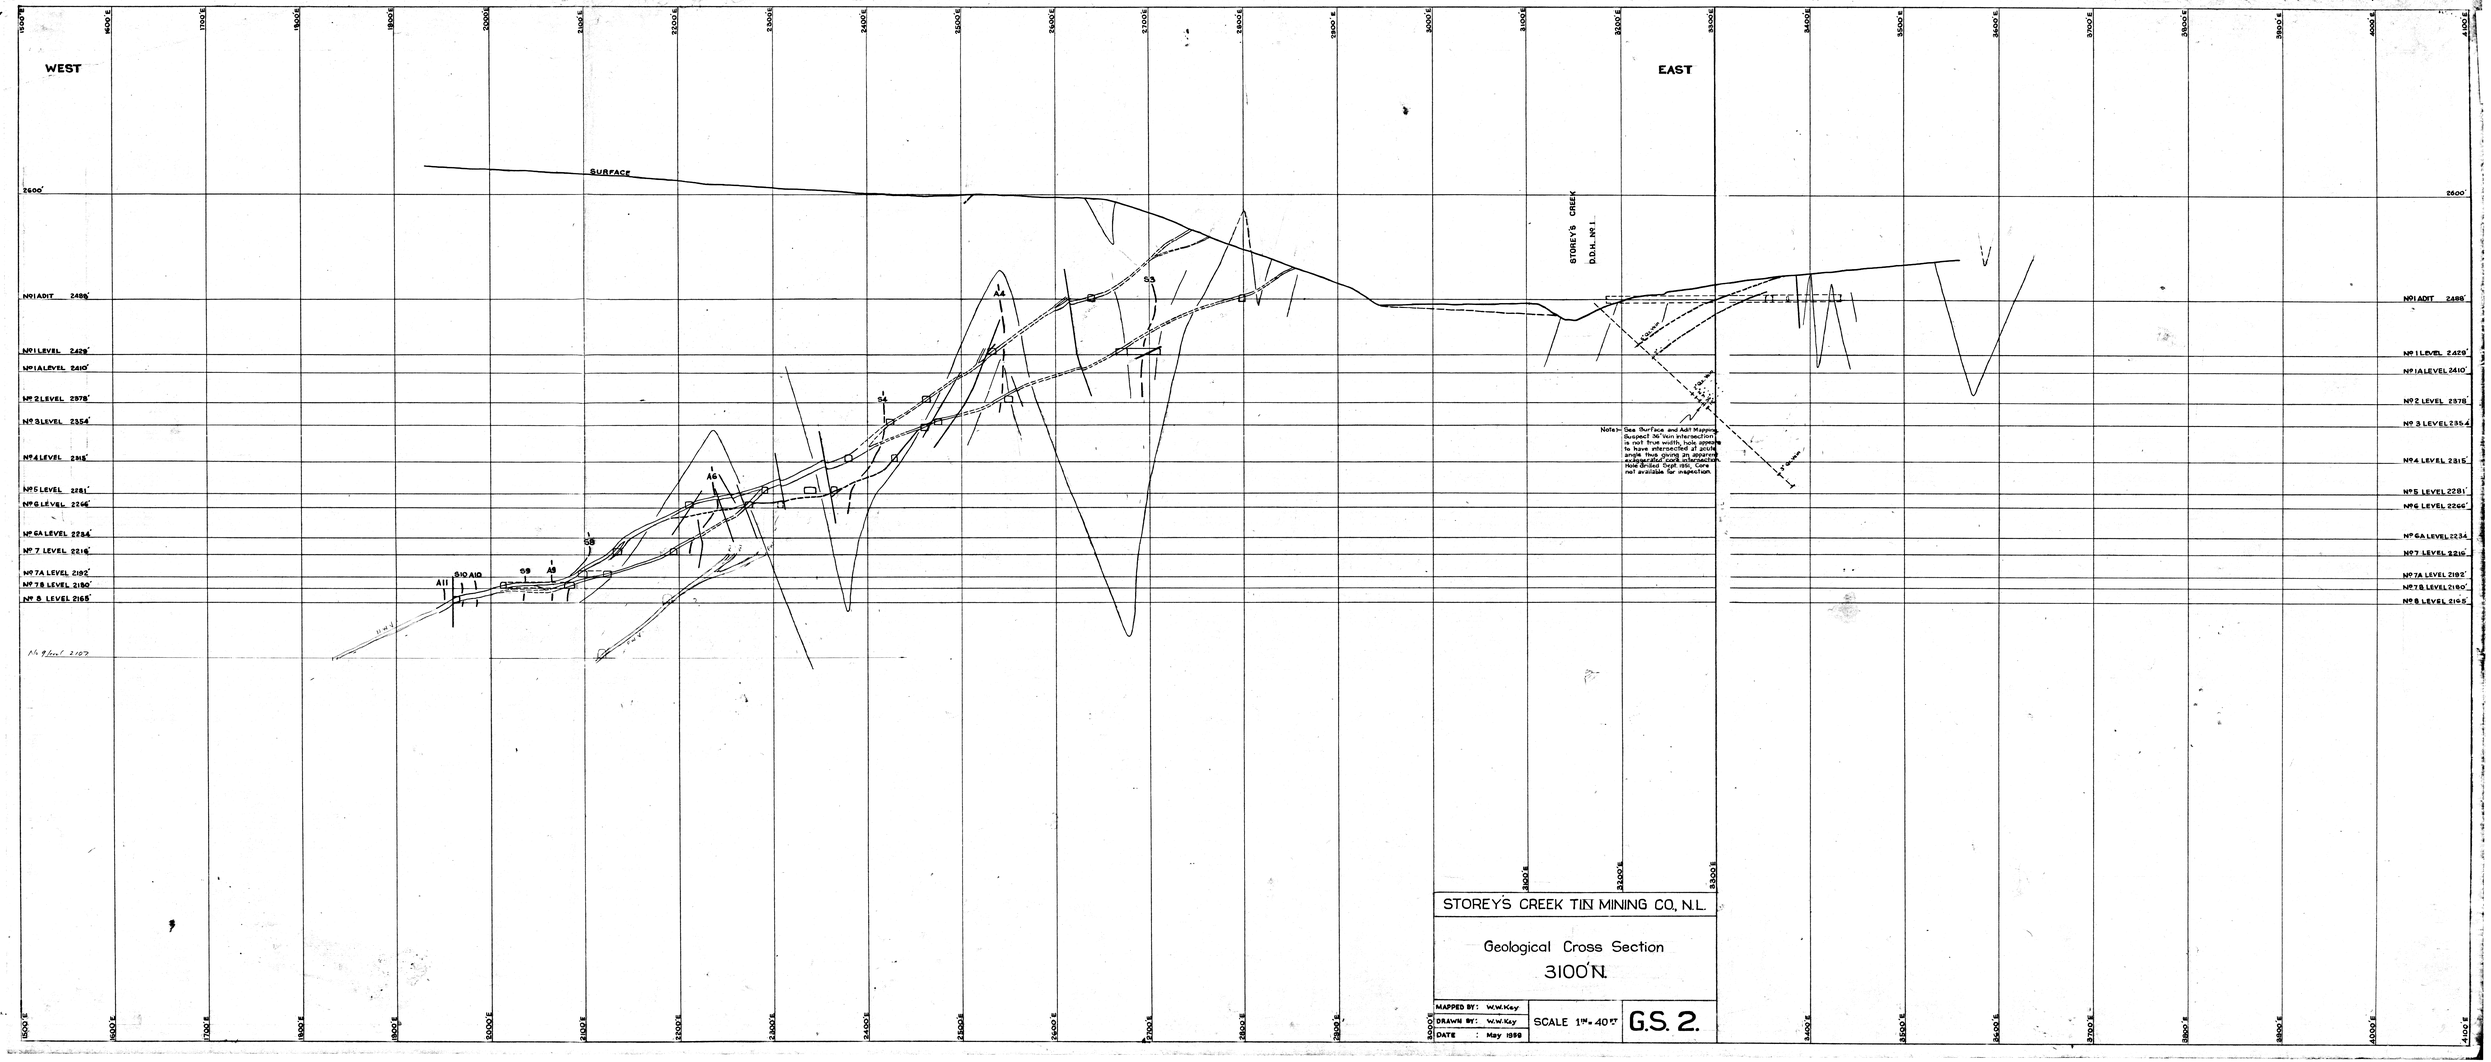
WEST
EAST
SURFACE
STOREY'S CREEK
D.D.H. NO 1
No 1 ADIT 2488'
No 1 LEVEL 2429'
No 1A LEVEL 2410'
No 2 LEVEL 2378'
No 3 LEVEL 2354'
No 4 LEVEL 2315'
No 5 LEVEL 2281'
No 6 LEVEL 2246'
No 6A LEVEL 2234'
No 7 LEVEL 2216'
No 7A LEVEL 2192'
No 7B LEVEL 2180'
No 8 LEVEL 2165'
A4
S3
S4
A6
S8
A8
S9
S10
A10
A11
Note:- See (Surface and Adit Mapping) Suspect No 1 vein intersection is not true vein intersection but to have intersected at acute angle thus giving an apparent exaggerated core intersection. Hole drilled Dept 150, Core not available for inspection.
STOREY'S CREEK TIN MINING CO, N.L.
Geological Cross Section
3100'N.
MAPPED BY: W.W.Kay
DRAWN BY: W.W.Kay
DATE : May 1959
SCALE 1" = 40'
G.S. 2.