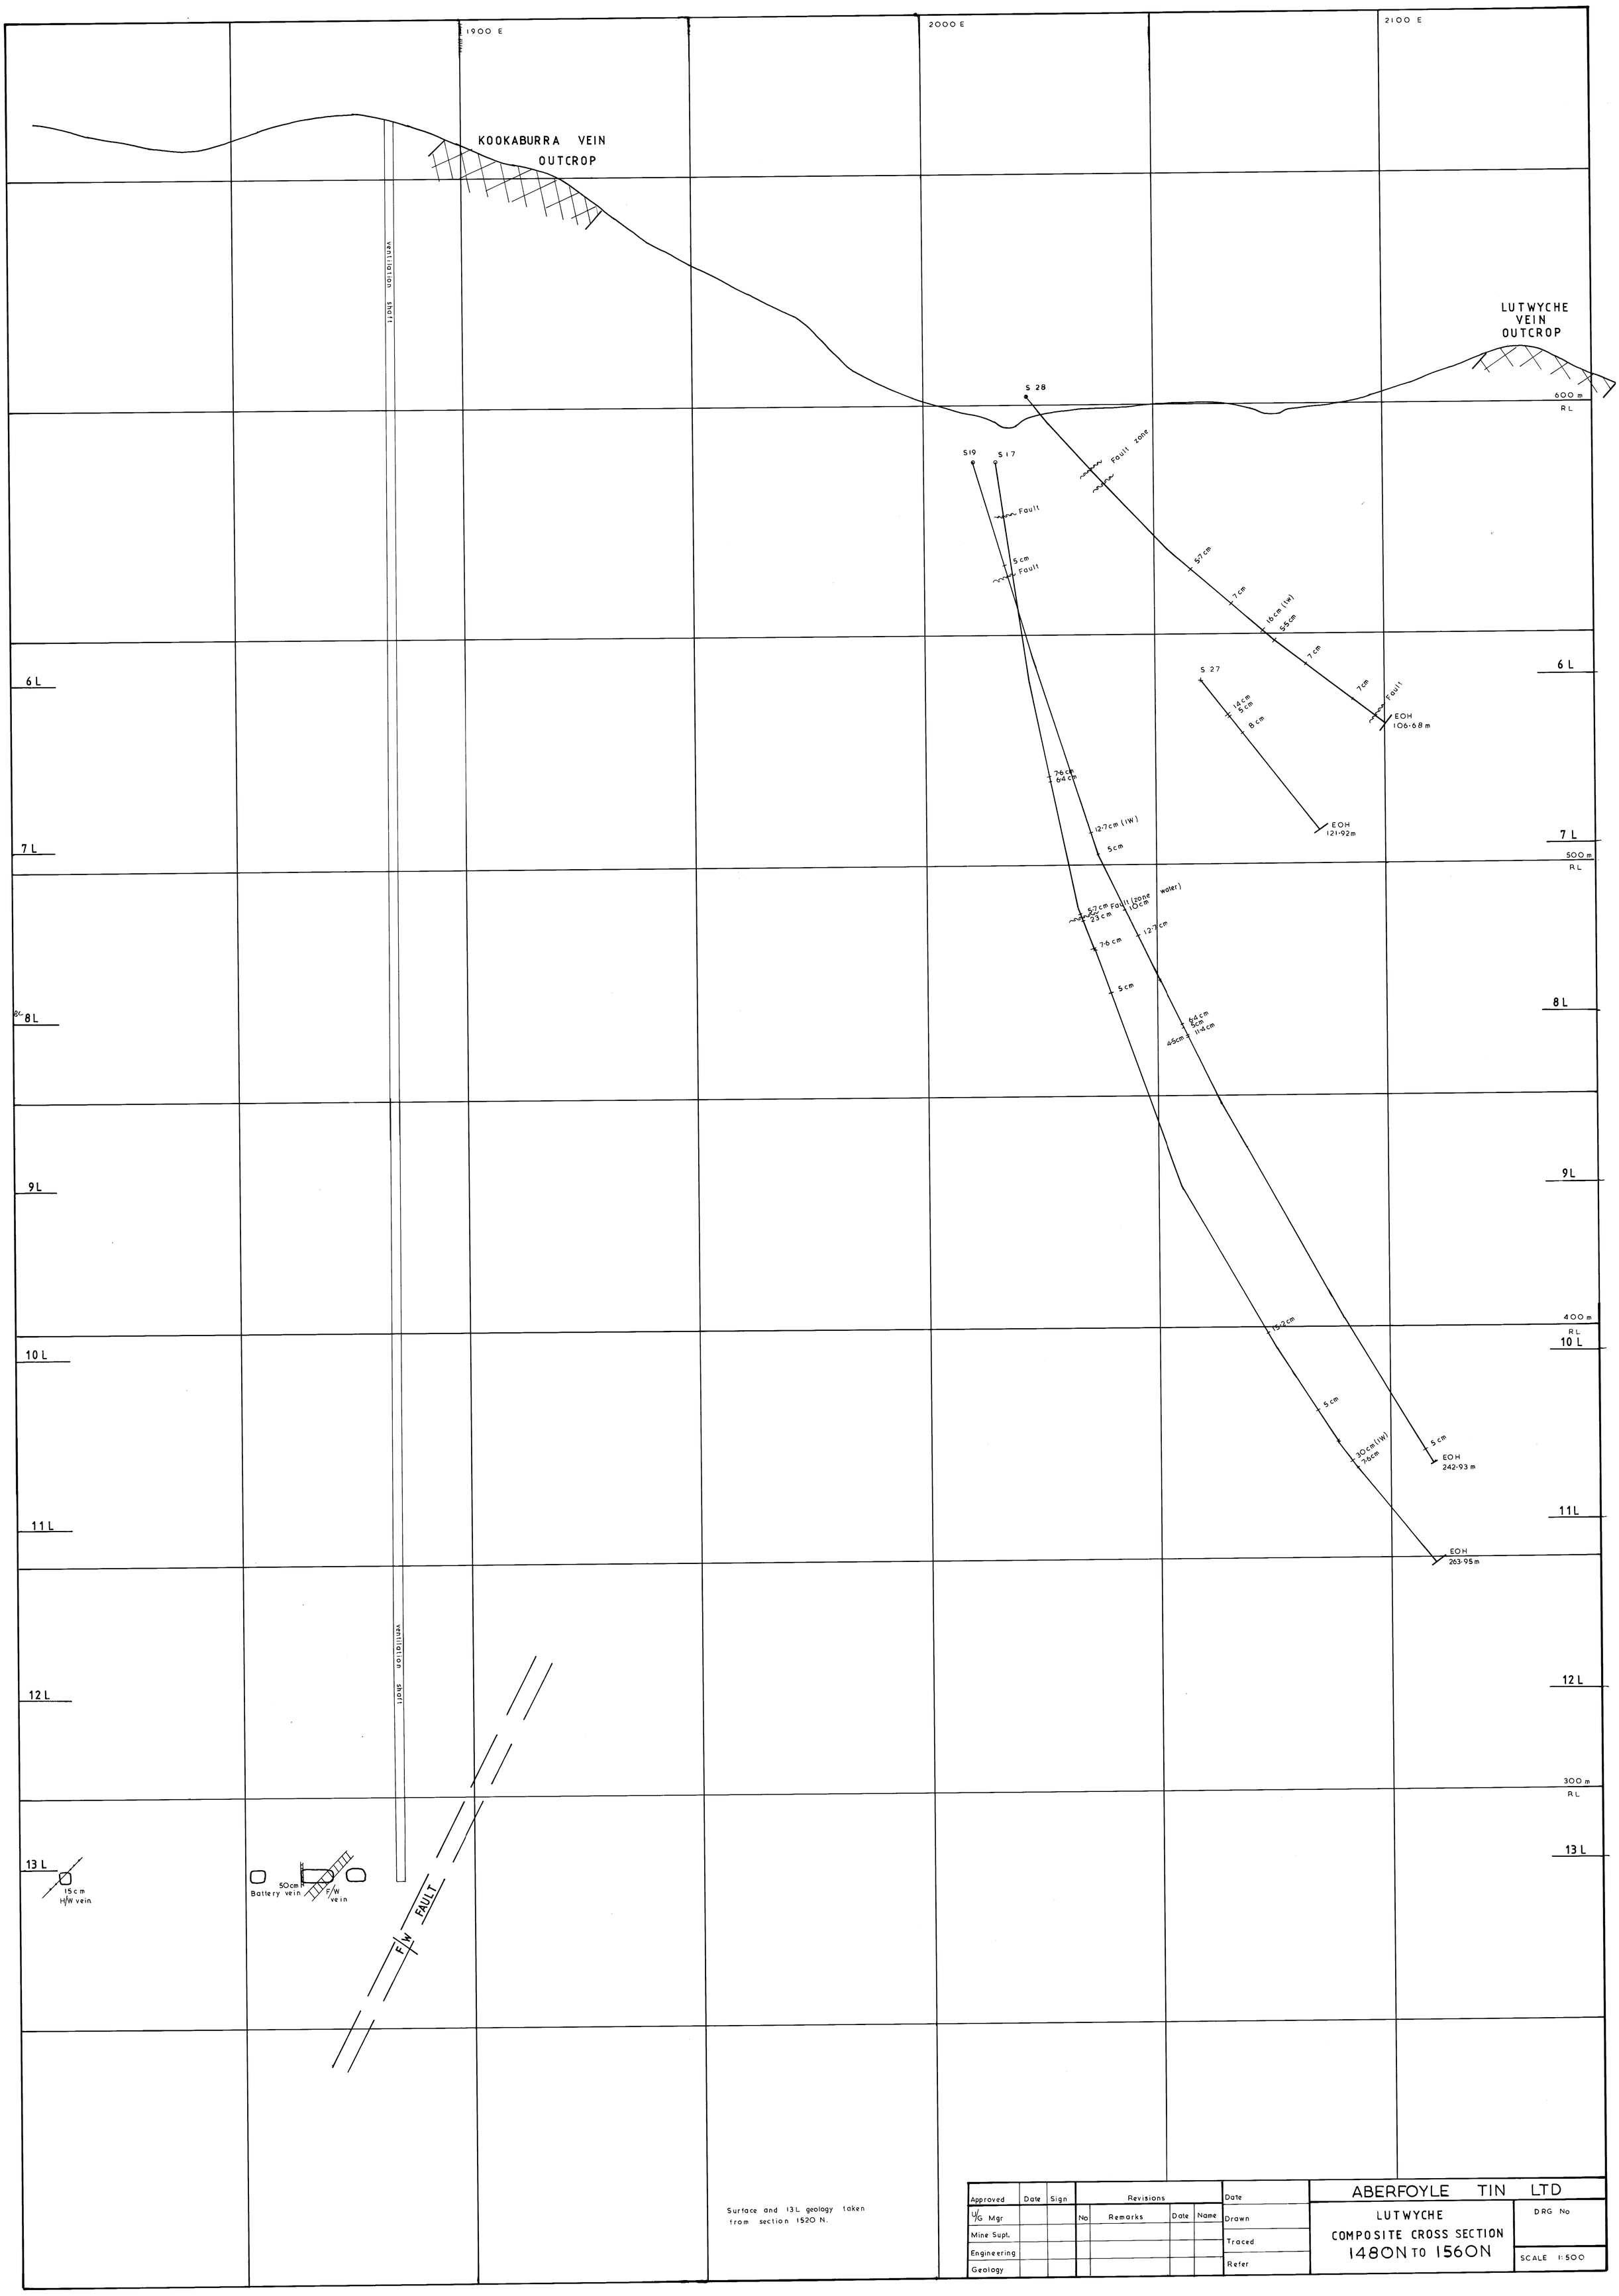
1900 E
2000 E
2100 E
KOOKABURRA VEIN OUTCROP
LUTWYCHE VEIN OUTCROP
ventilation shaft
600 m RL
500 m RL
400 m RL
300 m RL
6 L
7 L
8 L
9 L
10 L
11 L
12 L
13 L
S 28
S 19
S 17
S 27
Fault zone
Fault
EOH 106·68 m
EOH 121·92 m
EOH 242·93 m
EOH 263·95 m
15 cm H/W vein
50 cm Battery vein
F/W vein
F/W FAULT
Surface and 13L geology taken from section 1520 N.
Approved
Date
Sign
U/G Mgr
Mine Supt.
Engineering
Geology
Revisions
No
Remarks
Date
Name
Drawn
Traced
Refer
ABERFOYLE TIN LTD
LUTWYCHE
COMPOSITE CROSS SECTION
1480N TO 1560N
DRG No
SCALE 1:500
5 cm

474