535

1880N

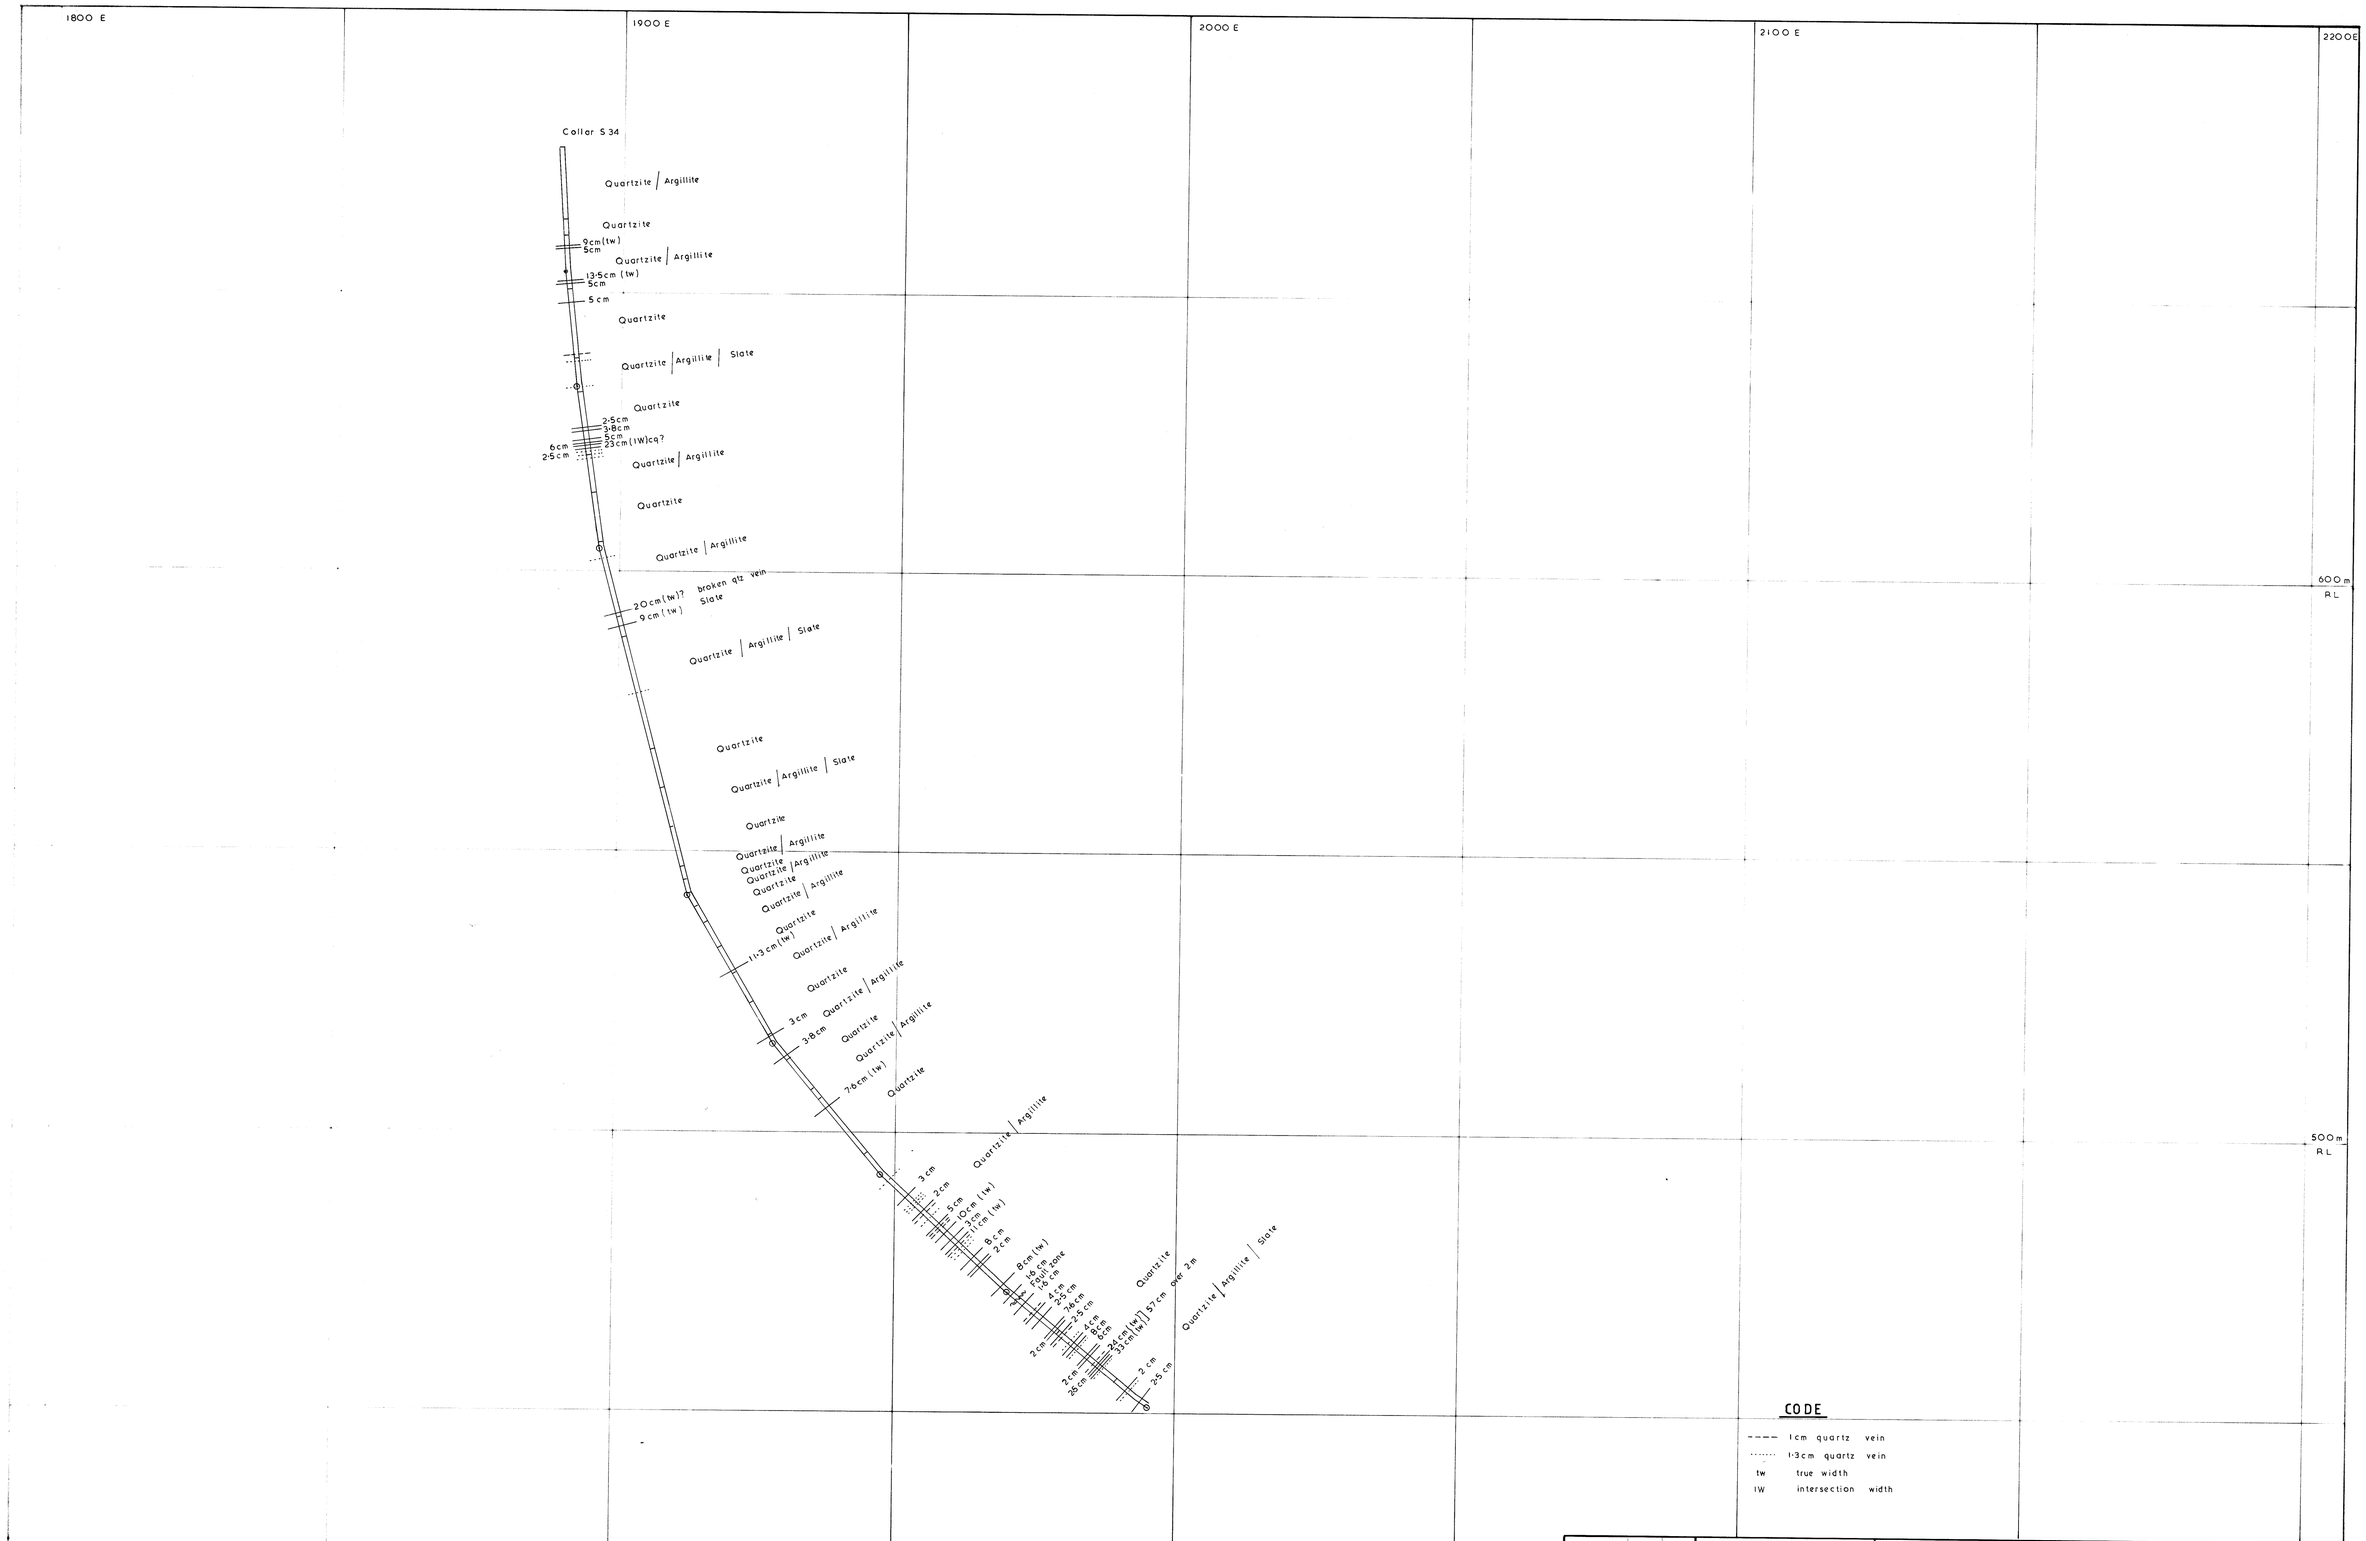

CODE

- - - - 1cm quartz vein
..... 1·3cm quartz vein
tw true width
IW intersection width

Approved	Date	Sign
U/G Mgr		
Mine Capt		
Engineering		
Geology		

Revisions			
No	Remarks	Date	Name

Date	
Drawn	
Traced	
Refer	

ABERFOYLE TIN LTD

LUTWYCHE
CROSS SECTION
1880N

DRG No

SCALE 1:500