


561A

ABERF_ 561A

1440N

5 cm

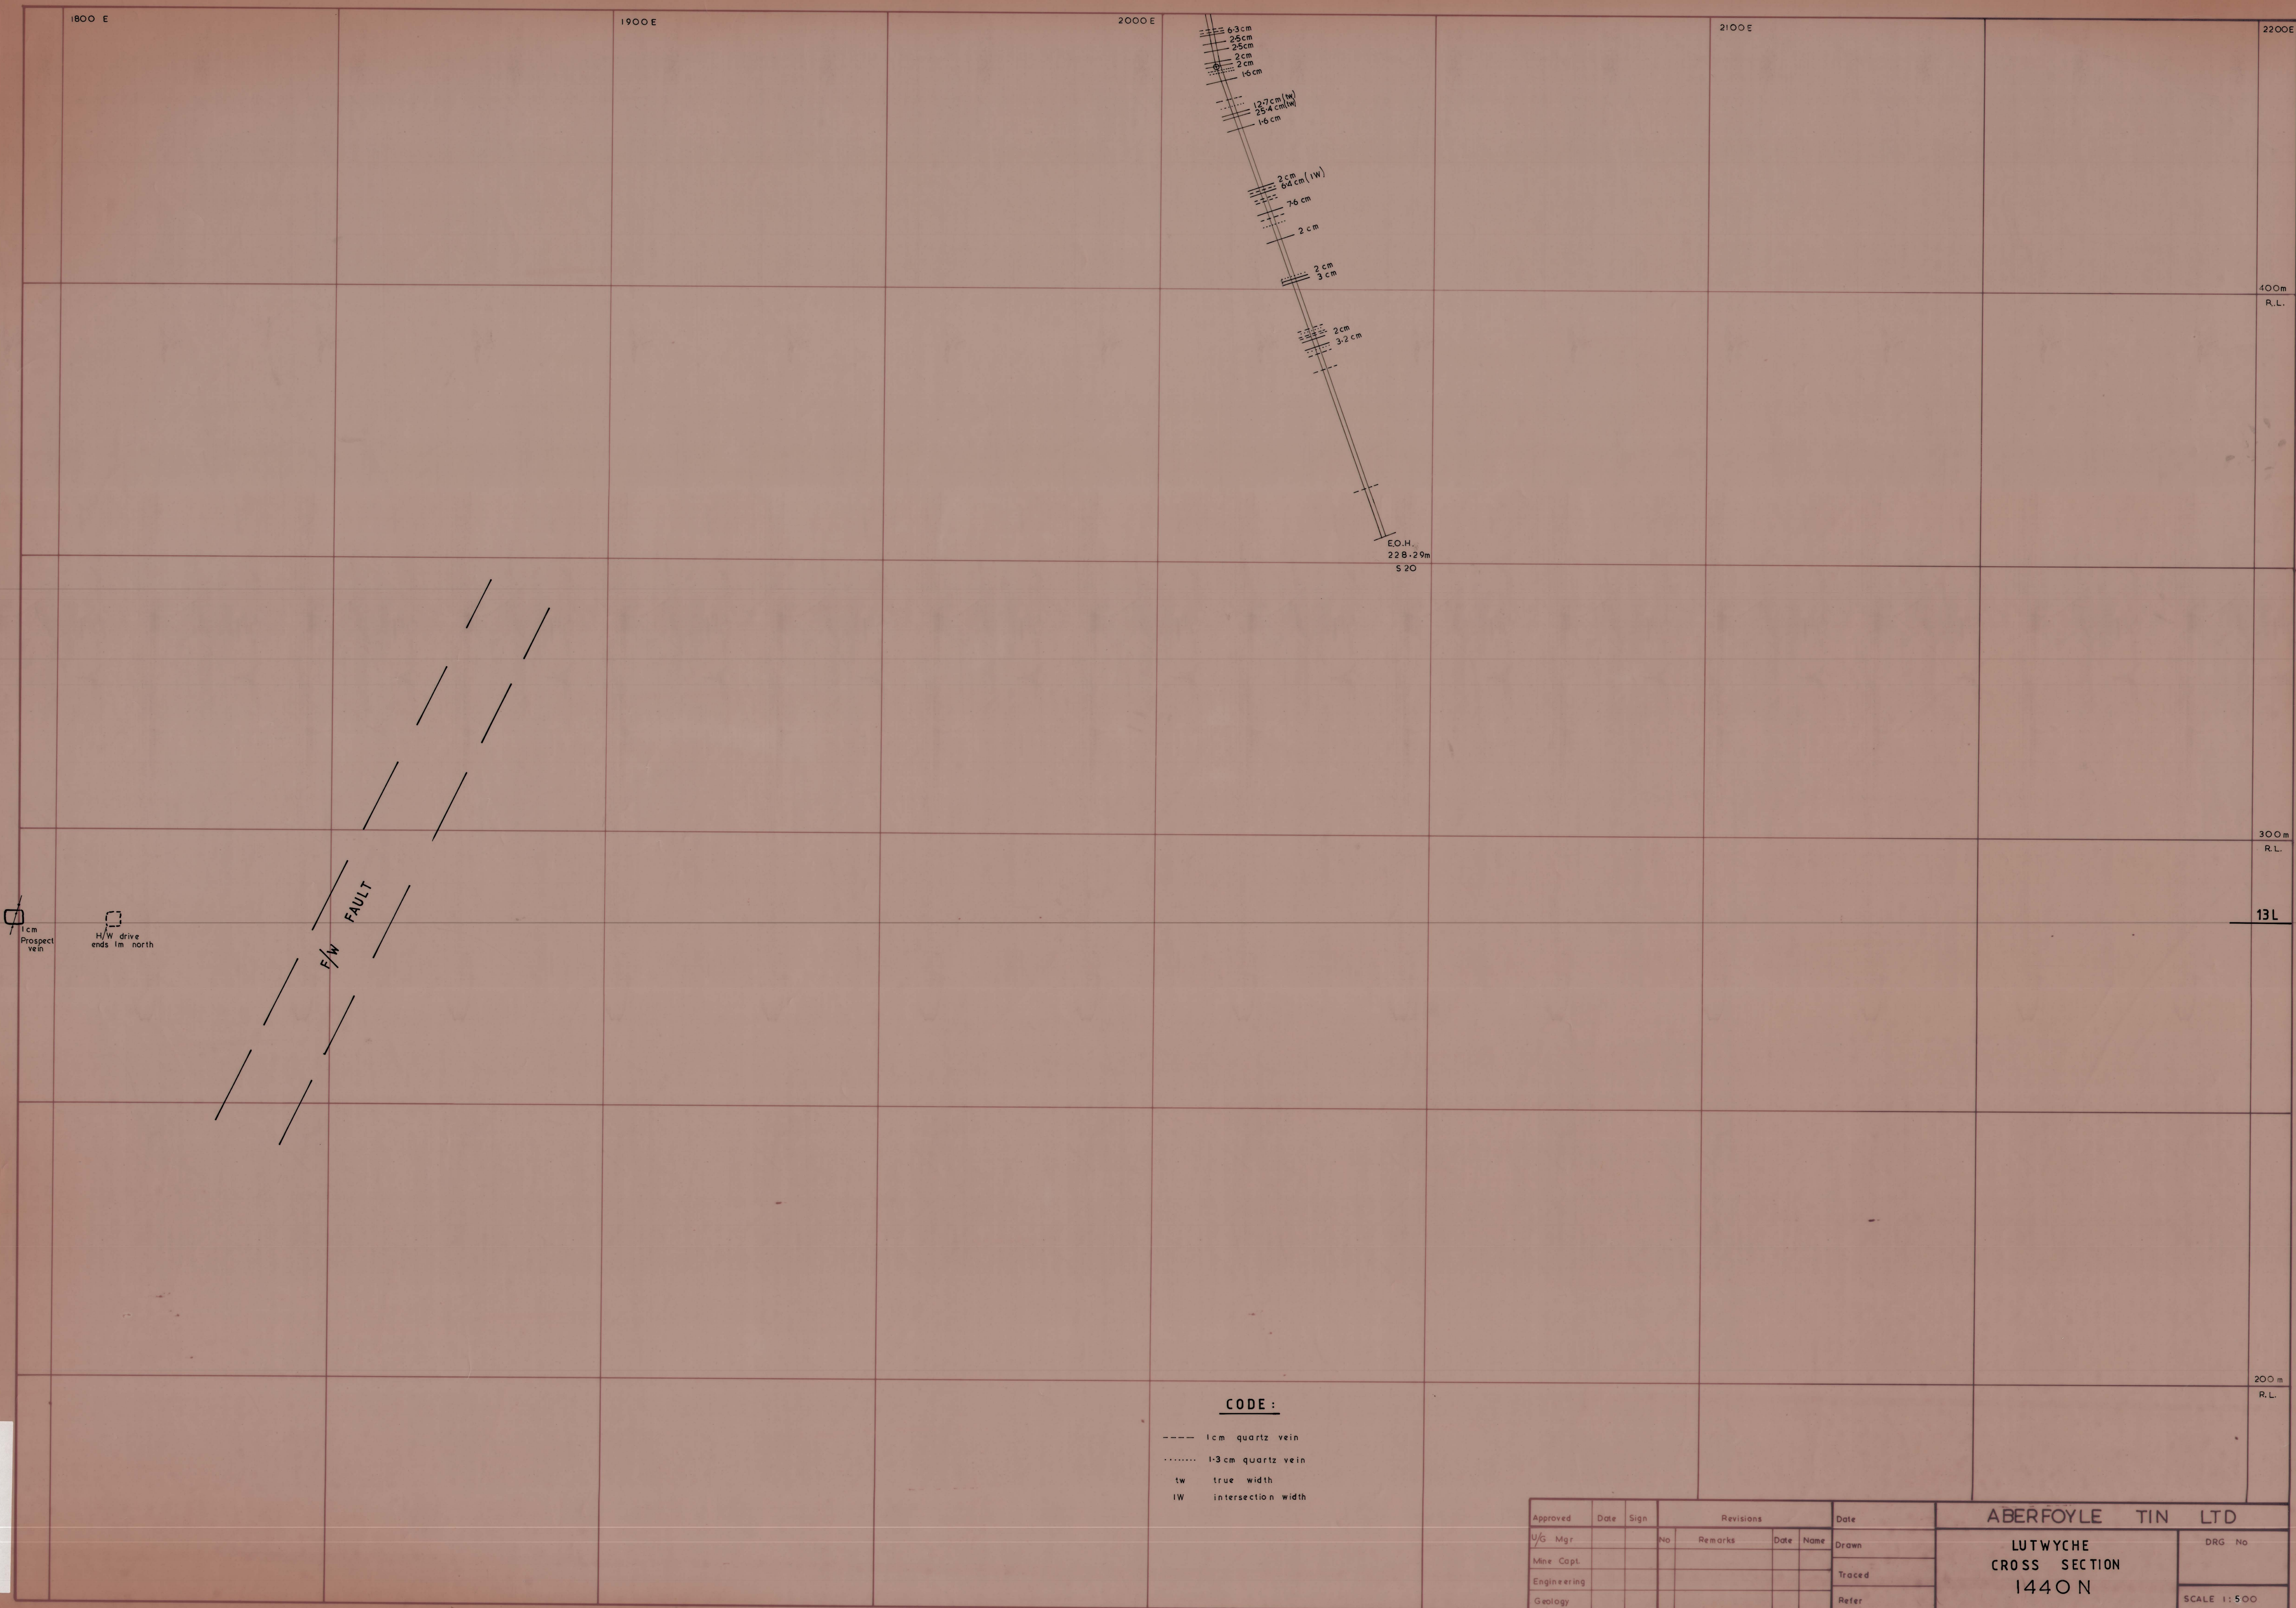

CODE :

- 1cm quartz vein
- 1.3cm quartz vein
- tw true width
- IW intersection width

Approved	Date	Sign	Revisions			Date	ABERFOYLE TIN LTD		
U/S Mgr			No	Remarks	Date	Name	LUTWYCHE		
Mine Capt.							CROSS SECTION		
Engineering							1440 N		
Geology							SCALE 1:500		