NAME	VALUE	UNIT
DEPT	2150.25	ft
TPLA	0.20312	
AF60	0.20312	
AF90	0.20312	
AO60	0.20312	
AO90	0.20312	
AHO1	0.20312	
AHO2	0.20312	
AHO4	0.20312	
AHO6	0.20312	
LLTA	8835	
LLTR	8835	
RLTA	0.20312	
RLTR	0.20312	
LLSH	91.25	
LLSD	91.25	
TPSA	0.20312	
TPSR	0.20312	
TPSL	0.20312	
TPSD	0.20312	
RPSA	0.20312	
RPSR	0.20312	
RPSL	0.20312	
RPSD	0.20312	
HTNA	0.20312	
HTNR	0.20312	
HTNL	0.20312	
HTND	0.20312	
ROP	999.2500	
GR	0.20312	
CS	0.20312	
TS	0.20312	
HVPA	1.295	
HVPR	0.20312	
DCAL	0.20312	
DPHZ	0.20312	
DPHA	56.2656	
DPHB	0.20312	
DPOZ	0.20312	
PE	0.20312	

NAME	VALUE	UNIT
NPHI	0.20312	
TPLA	0.20312	
AF60	0.20312	
AF90	0.20312	
AO60	0.20312	
AO90	0.20312	
AHO1	0.20312	
AHO2	0.20312	
AHO4	0.20312	
AHO6	0.20312	
RILD	0.20312	
RILM	0.20312	
RIRD	0.20312	
RIRM	0.20312	
SP	0.20312	
TENS	0.20312	
MRES	0.20312	
MTEM	0.20312	
GAPI	0.20312	
TPSA	0.20312	
TPSR	0.20312	
TPSL	0.20312	
TPSD	0.20312	
RPSA	0.20312	
RPSR	0.20312	
RPSL	0.20312	
RPSD	0.20312	
ECGR	0.20312	
DCAL	0.20312	
DPHZ	0.20312	
DPHA	0.20312	
DPHB	0.20312	
DPOZ	0.20312	
PE	0.20312	
HDAR	0.20312	

TAPE HIT MARK

Schlumberger

CSU Field Log

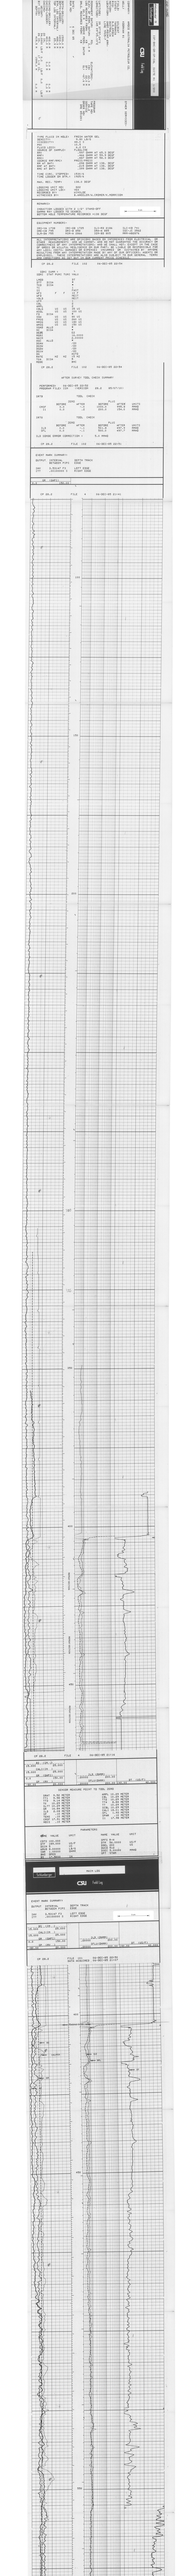


1300
1350
RUN NUMBER	ONE	TWO	THREE
DATE	03-DEC-08		
TIME LOGGER ON BOTTOM	09:37:00		
TD DRILLER	10,000		
TD LOGGER	10,000		
BOTTOM LOGGED INTERVAL	9,999		
TOP LOGGED INTERVAL	9,000		
CASING SIZE	9 5/8		
CASING WEIGHT	40		
CASING DEPTH	9,000		
TYPE FLUID IN HOLE	FRESH WATER GEL		
DENSITY	10.0		
VISCOSITY	42.0		
PH	10.0		
FLUID LOSS	7.6 CC		
SOURCE OF SAMPLE	FLOWLINE		
RM @ MEAS TEMP	.160 @ 68F		
RMF @ MEAS TEMP	.140 @ 68F		
RMC @ MEAS TEMP	.200 @ 68F		
SOURCE RMF/RMC	PRESS/CALC		
RM @ BHT	.080 @ 178F		
RMF @ BHT	.070 @ 178F		
RMC @ BHT	.100 @ 178F		
TIME CIRC. STOPPED	19:00		
TIME LOGGER ON BTM.	09:37		
MAX. REC. TEMP.	178 @ 9830F		
LOGGING DIST (M)	BHC		
LOGGING DIST (D)	BHC		
WITNESSED BY	MICHAEL		
WITNESSED BY	K.MORRISON/K.CRIPPEN/K.MORRISON		

REMARKS:

DIRECTION LOGGED WITH A 2-1/2" 17ARD-OFF
TOOL STANDOFF USED AT BOTTOM
BOTTOM HOLE TEMPERATURE RECORDED @ 178 DEGF

EQUIPMENT NUMBERS:

CNC-GA 1778	3811HB-1705	TLC-HB 8186	TLC-HB 741
CNC-GA 1780	8031-H 4984	3811-H 4984	3501-HC 2884
3501-HC 2884	3501-HC 2884	3501-HC 2884	3501-HC 2884

ALL INTERPRETATIONS ARE OPINIONS BASED ON INFERENCES FROM ELECTRICAL OR OTHER MEASUREMENTS AND WE CANNOT, AND DO NOT GUARANTEE THE ACCURACY OR CORRECTNESS OF ANY INTERPRETATION, AND WE SHALL NOT, EXCEPT IN THE CASE OF GROSS OR WILLFUL NEGLIGENCE ON OUR PART, BE LIABLE OR RESPONSIBLE FOR ANY LOSS, COSTS, DAMAGES OR EXPENSES INCURRED OR SUSTAINED BY ANYONE RESULTING FROM ANY INTERPRETATION MADE BY ANY OF OUR OFFICERS, AGENTS OR EMPLOYEES. THESE INTERPRETATIONS ARE ALSO SUBJECT TO OUR GENERAL TERMS AND CONDITIONS AS SET OUT IN OUR CURRENT PRICE SCHEDULE.

EVENT MARK SUMMARY:

BOTTOM	DEPTH	TRACK
	BETWEEN PIPS	CBL
2ND	9,852.67 FT	LEFT EDGE
1ST	.HEADINGS 0	RIGHT EDGE

90.-120	DEGREES	
10,010	DELETED	10,010
9,990		9,990
0.0	GR (GAPI)	150.00
90 .FF		90 .FF

CS.F (DOWN)
.00333 FT/0.05MIN .00167

90 .FF		90 .FF
200.00	GR (GAPI)	0.0
90.-120	DEGREES	90.-120

CP 39.0

FILE 1001
DATE ACQUIRED

03-DEC-08 09:09
03-DEC-08 21:07

90.-120	DEGREES	
10,010	DELETED	10,010
9,990		9,990
0.0	GR (GAPI)	150.00
90 .FF		90 .FF

CS.F (DOWN)
.00333 FT/0.05MIN .00167

90.-120	DEGREES	
10,010	DELETED	10,010
9,990		9,990
200.00	GR (GAPI)	0.0
90 .FF		90 .FF

CP 39.0

FILE 1001
DATE ACQUIRED

03-DEC-08 09:09
03-DEC-08 21:07

SENSOR MEASURE POINT TO TOOL ZERO

SPD	4.00 METER	CTEM	1.65 METER
TEN	4.00 METER	HTEN	1.65 METER
MTEM	4.00 METER	GR	1.65 METER
TTEN	4.00 METER	CCL	1.65 METER
HV+	27.00 METER	SPD	1.65 METER
HV-	27.00 METER	TEN	1.65 METER
SPD	1.65 METER	MTEM	1.65 METER
TEN	1.65 METER	TTEN	1.65 METER
GR	1.65 METER	HV+	1.65 METER
CCL	1.65 METER	HV-	1.65 METER
CTEM	1.65 METER		
HTEN	1.65 METER		

PARAMETERS

NAME	VALUE	UNIT	NAME	VALUE	UNIT
DEPTH INCR	0.5		DEPTH M		
DEPTH STATION	10,000		DEPTH STATION	10,000	
DEPTH M			DEPTH FT		
CASE 1 DENSITY	1.0	G/C3	CASE 1 MATRIX	2.65	G/C3
CASE 1 POROSITY	1.0		CASE 1 DT	189.0	US/F
CASE 2 DENSITY	2.65	G/C3	CASE 2 POROSITY	0.0	
CASE 2 MATRIX	2.65	G/C3	CASE 2 DT	55.5555	US/F
DT		US/F	DT	55.5555	US/F
DT		US/M	DT	55.5555	US/M

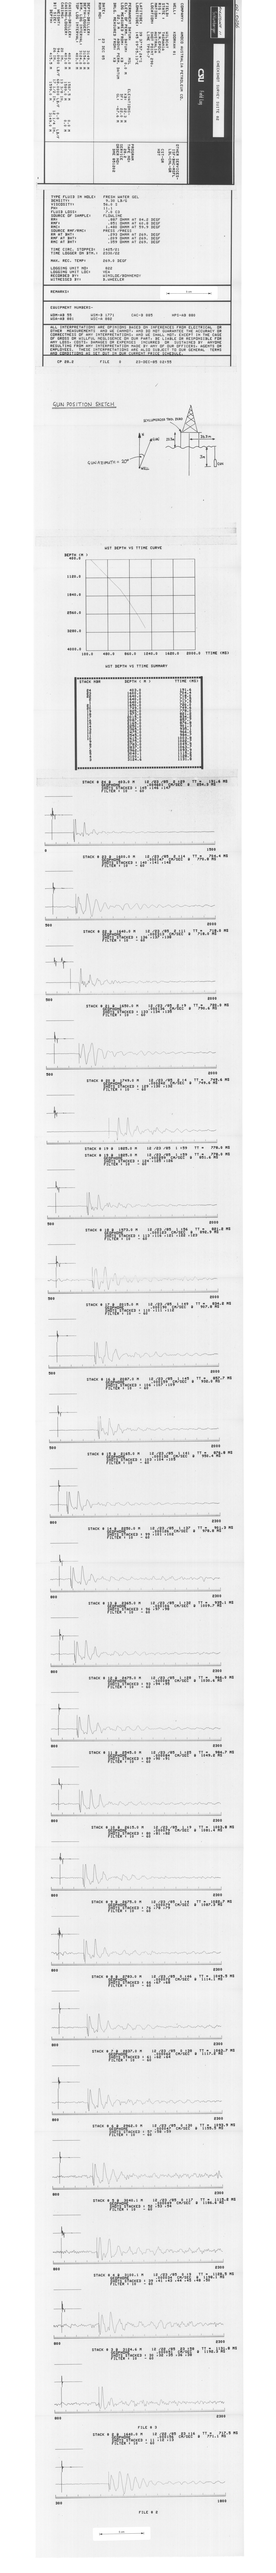
SURVEY DATA PLOT
SURVEY DATA PLOT
SURVEY DATA PLOT

02-0386

Exploration 62

Schlumberger

CSU Field Log

SIDEWALL CORES SUITE #2 1/200

COMPANY: AMOCO AUSTRALIA PETROLEUM CO.
WELL: KOORKAH #1
FIELD: WILDCAT
STATE: TASMANIA
RIG: D.M.EPOCH
NATION: AUSTRALIA
LOCATION: SHOT POINT 290, LINE TP03-7
LATITUDE: 39°37'57.24"S
LONGITUDE: 145°09'05.13"E

PERMANENT DATUM: MSL
ELEV. OF PERM. DATUM: 0.0 M
LOG MEASURED FROM: KB 22.3 M ABOVE PERM. DATUM
DRLG. MEASURED FROM: KB

-ELEVATIONS-
KB: 22.3 M
DF: 22.0 M
GL: -62.6 M

DATE: 22 DEC 85
RUN NO: 1

DEPTH-DRILLER: 3149.0 M
DEPTH-LOGGER: 3154.0 M
BTM. LOG INTERVAL: 3140.0 M
TOP LOG INTERVAL: 1605.0 M

CASING-DRILLER: 20 IN. @ 402.0 M
CASING-LOGGER: 403.0 M
BIT SIZE: 17 1/2 IN.
DEPTH: 415.5 M

1587.5 M @ 0.0 M
1589.0 M @ 0.0 M
13 3/8 IN. @ 0.0 M
68.00 LB/F 17 1/2 IN. 0.0 LB/F
12 1/4 IN.
1599.0 M 3149.0 M

PROGRAM
TAPE NO: 27.61F
SERVICE
ORDER NO: DME 851202

OTHER SERVICES-
ISF-BHC-MSFL
LDT-CNL-GR
HDT

TYPE FLUID IN HOLE: FRESH WATER GEL
DENSITY: 9.30 LB/G
VISCOSITY: 56.0 S
PH: 11.1
FLUID LOSS: 7.0 C3
SOURCE OF SAMPLE: FLOWLINE
RM: .887 OHMM AT 84.2 DEGF
RMF: .851 OHMM AT 60.8 DEGF
RMC: 1.480 OHMM AT 59.9 DEGF
SOURCE RMF/RMC: PRESS /PRESS
RM AT BHT: .297 OHMM AT 265. DEGF
RMF AT BHT: .212 OHMM AT 265. DEGF
RMC AT BHT: .364 OHMM AT 265. DEGF

TIME CIRC. STOPPED: 1425/21
TIME LOGGER ON BTM.: 1900/22

MAX. REC. TEMP: 265.0 DEGF

LOGGING UNIT NO: 822
LOGGING UNIT LOC: VEA
RECORDED BY: WINSLOE/BONNEMOY
WITNESSED BY: B.WHEELER

REMARKS:

4 LB/B GILSONITE ADDED TO MUD WHILE DRILLING.

5 cm

EQUIPMENT NUMBERS-

GPC-A 619 SHM-AA 1778 STC-B CST-Z 799
CST-C 3742

ALL INTERPRETATIONS ARE OPINIONS BASED ON INFERENCES FROM ELECTRICAL OR OTHER MEASUREMENTS AND WE CANNOT, AND DO NOT GUARANTEE THE ACCURACY OR CORRECTNESS OF ANY INTERPRETATIONS, AND WE SHALL NOT, EXCEPT IN THE CASE OF GROSS OR WILLFUL NEGLIGENCE ON OUR PART, BE LIABLE OR RESPONSIBLE FOR ANY LOSS, COSTS, DAMAGES OR EXPENSES INCURRED OR SUSTAINED BY ANYONE RESULTING FROM ANY INTERPRETATION MADE BY ANY OF OUR OFFICERS, AGENTS OR EMPLOYEES. THESE INTERPRETATIONS ARE ALSO SUBJECT TO OUR GENERAL TERMS AND CONDITIONS AS SET OUT IN OUR CURRENT PRICE SCHEDULE.

CP 27.61F FILE 5 22-DEC-85 21:05

CP 27.61F FILE 5 22-DEC-85 20:57

SHOT SUMMARY LISTING PERFORMED 22-DEC-85 20:57

SHOT	STATUS	DEPTH	TENSION
1	FIRED	3140.07	576.0
2	FIRED	3125.88	395.5
3	FIRED	3109.44	337.0
4	FIRED	3094.97	309.2
5	FIRED	3081.51	409.2
6	FIRED	3061.93	1641.
7	FIRED	3029.99	467.7
8	FIRED	3018.82	810.5
9	FIRED	3000.76	423.7
10	FIRED	2959.38	581.5
11	FIRED	2955.03	197.8
12	FIRED	2928.87	302.0
13	FIRED	2884.01	204.1
14	FIRED	2858.03	1804.
15	FIRED	2817.99	741.0
16	FIRED	2794.41	562.5
17	FIRED	2763.54	192.3
18	FIRED	2756.97	120.6
19	FIRED	2727.94	94.75
20	FIRED	2676.35	44.56
21	FIRED	2621.01	268.7
22	FIRED	2610.41	566.5
23	FIRED	2603.47	158.5
24	FIRED	2555.00	110.7
25	FIRED	2467.84	491.5
26	FIRED	2439.96	584.5
27	FIRED	2348.93	424.5
28	FIRED	2305.54	1617.
29	FIRED	2297.50	669.0
30	FIRED	2266.40	210.5
31	FIRED	2241.03	155.3
32	FIRED	2213.04	1488.
33	FIRED	2200.00	218.6
34	FIRED	2196.51	202.8
35	FIRED	2181.07	668.0
36	FIRED	2160.08	1449.
37	FIRED	2146.04	619.5
38	FIRED	2135.06	689.0
39	FIRED	2127.60	315.0
40	FIRED	2083.02	1823.
41	FIRED	2069.99	2198.
42	FIRED	2037.02	1796.
43	FIRED	2031.06	1031.
44	FIRED	1972.37	1982.
45	FIRED	1909.93	272.2
46	FIRED	1904.85	1249.
47	FIRED	1850.39	190.6
48	FIRED	1801.03	177.0
49	FIRED	1779.06	242.6
50	FIRED	1748.39	554.0
51	FIRED	1702.04	759.0
52	FIRED	1655.08	890.0
53	FIRED	1636.13	1453.
54	FIRED	1615.45	1839.
55	FIRED	1605.01	1482.

DEPTH UNITS : METE BIT SIZE : 12.250 IN

RING TYPE : NONE BULLET TYPE : COMB

POWDER LOAD : 12.00 G POWDER TYPE : AHT

GR (GAPI)
0.0 150.00

CP 27.61F FILE 3 22-DEC-85 19:09

2900

CP 27.61F FILE 3 22-DEC-85 19:03

GR (GAPI)
0.0 150.00

5 cm

SENSOR MEASURE POINT TO TOOL ZERO

TENS 6.30 METER GR 7.82 METER

PARAMETERS

NAME	VALUE	UNIT	NAME	VALUE	UNIT
BS	12.2500	IN	BHS	OPEN	

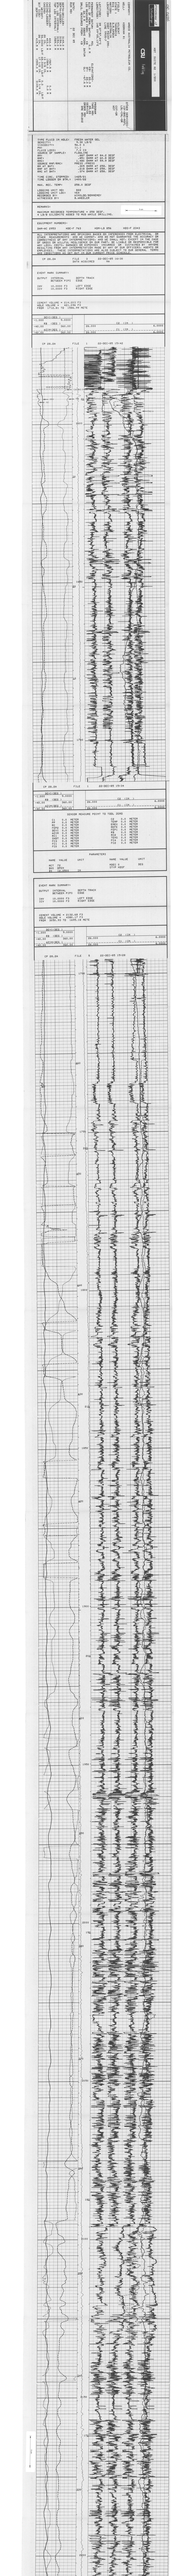

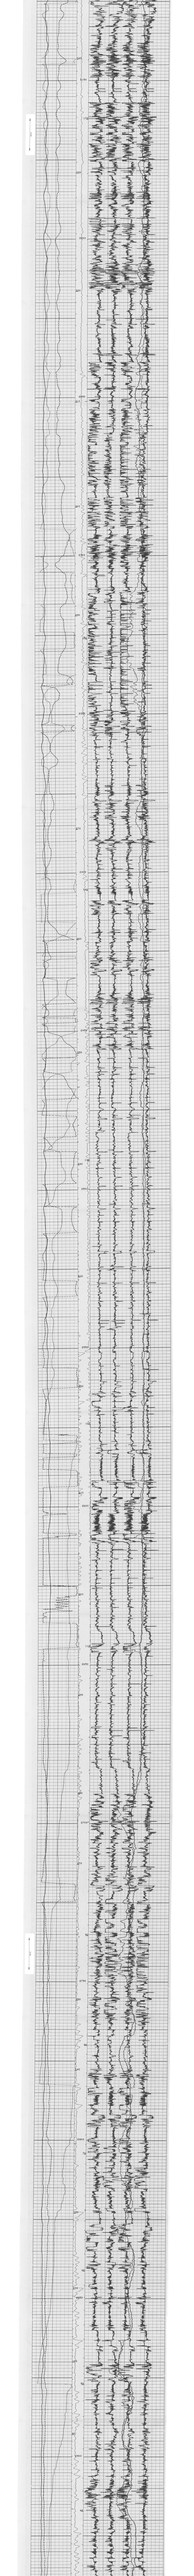

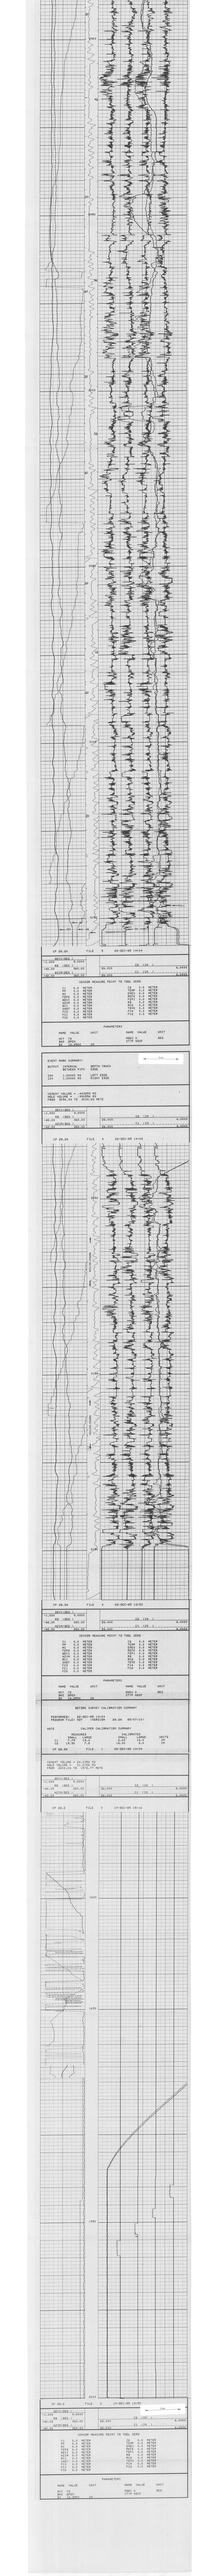

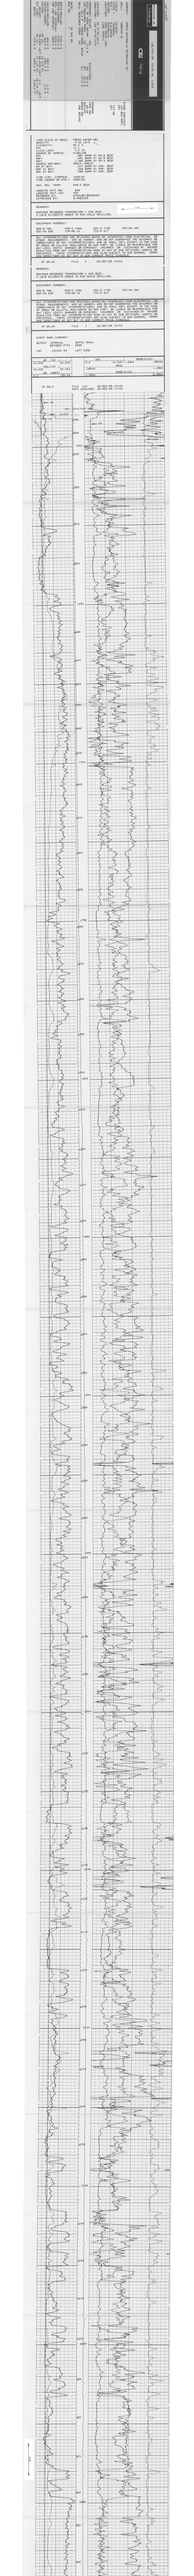

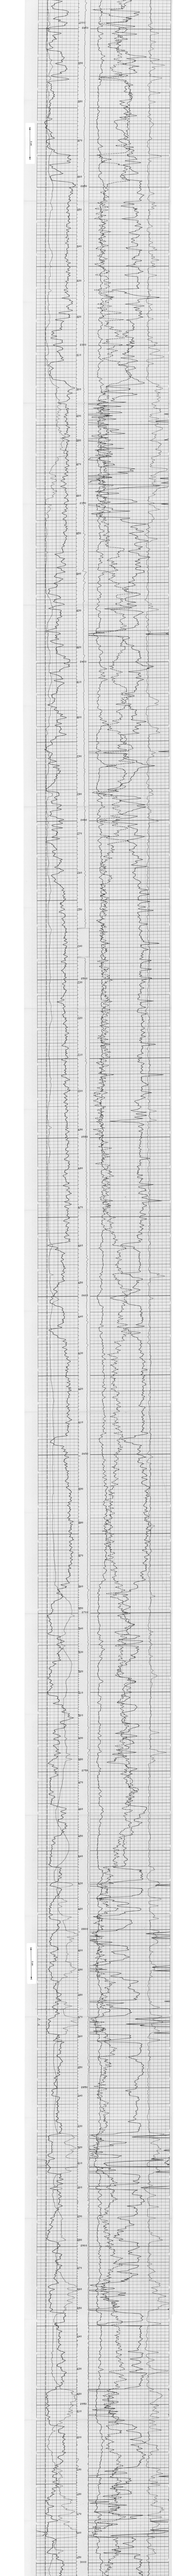

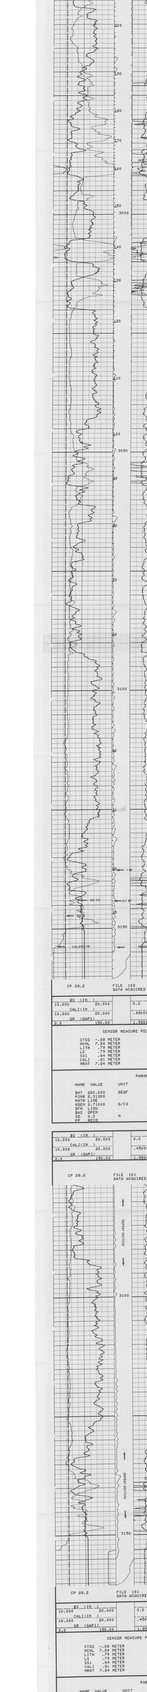

CP 89.0

FILE 100 22-DEC-95 11:41
DATA ACQUIRED 22-DEC-95 14:39

BS 12in 8.500 PVZ 3MHO/S/CS1
CALI1IN 12.000 4.0000 MPHI 0.1500
10.000 CALI2IN 10.000 4.0000 RHOZ 2.0000 CNTC
GR (GAPI) 150.00 RHOB(G/C3) 4.5000
4.0 1.9000 4.5000

DENSITY MEASURE POINT TO TOOL ZERO

ST02	-.28 METER	DR	9.93 METER
ST04	-.28 METER	FIN	-.28 METER
ST06	-.28 METER	VIN	-.28 METER
LI	.79 METER	LI	.79 METER
SS1	.79 METER	SS1	.79 METER
SS2	.79 METER	SS2	.79 METER
HNRT	7.54 METER	TDTH	-.28 METER

PARAMETERS

NAME	VALUE	UNIT	NAME	VALUE	UNIT
RHOF	2710.000	DEGF	TS	3150.00	F
RHOM	2710.000		DT	60.0000	DEGF
DTMA	57.0000	G/C3	F2	1.00000	G/C3
BFA	1.000		DPHZ	0.00000	CNTC
BSAL	0.000		DPHI	0.00000	PU
ZO	0	M	ET	10.0000	IN
FF	FFC2				

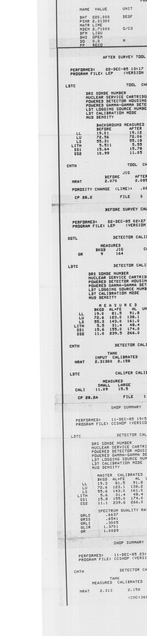

CP 89.0

FILE 101 22-DEC-95 13:08
DATA ACQUIRED 22-DEC-95 16:30

BS 12in 8.500 PVZ 3MHO/S/CS1
CALI1IN 12.000 4.0000 MPHI 0.1500
10.000 CALI2IN 10.000 4.0000 RHOZ 2.0000 CNTC
GR (GAPI) 150.00 RHOB(G/C3) 4.5000
4.0 1.9000 4.5000

DENSITY MEASURE POINT TO TOOL ZERO

ST02	-.28 METER	DR	9.93 METER
ST04	-.28 METER	FIN	-.28 METER
ST06	-.28 METER	VIN	-.28 METER
LI	.79 METER	LI	.79 METER
SS1	.79 METER	SS1	.79 METER
SS2	.79 METER	SS2	.79 METER
HNRT	7.54 METER	TDTH	-.28 METER

PARAMETERS

NAME	VALUE	UNIT	NAME	VALUE	UNIT
RHOF	2710.000	DEGF	TS	3150.00	F
RHOM	2710.000		DT	60.0000	DEGF
DTMA	57.0000	G/C3	F2	1.00000	G/C3
BFA	1.000		DPHZ	0.00000	CNTC
BSAL	0.000		DPHI	0.00000	PU
ZO	0	M	ET	10.0000	IN
FF	FFC2				

AFTER SURVEY TOOL CHECK SUMMARY

PERFORMED: 22-DEC-95 13:27
PROGRAM FILE: LDP VERSION 28.0 85/07/181

LSTC TOOL CHECK

SNS SONDE NUMBER	6958
PDCR PDC SERVICE CARTRIDGE NUMBER	1922
PDCR PDC SERVICE CARTRIDGE NUMBER	1922
PDHCRS PDC HOUSING SERIAL NUMBER	1922
LST CALIBRATION MODE	WATE
MUD DENSITY	9.00000 LB/G

BACKGROUND MEASURED

	COUNTS	UNITS
LL	16.61	CPS
SS1	95.31	CPS
SS2	78.91	CPS
LL	16.61	CPS
SS1	15.79	CPS
SS2	11.69	CPS

TOOL CHECK

DATA	BEFORE	AFTER
HNRT	8.679	8.685
POROSITY CHANGE -1.1MU=	.003	

CP 89.0 FILE 9 22-DEC-95 13:27

BEFORE SURVEY CALIBRATION SUMMARY

PERFORMED: 22-DEC-95 09:57
PROGRAM FILE: LDP VERSION 28.0A 85/07/181

DSTL DETECTOR CALIBRATION SUMMARY

	MEASURED	CALIBRATED	UNITS
GR	0 164	LS5	GAPI

LSTC DETECTOR CALIBRATION SUMMARY

SNS SONDE NUMBER	6958
PDCR PDC SERVICE CARTRIDGE NUMBER	1922
PDCRS PDC SERVICE CARTRIDGE NUMBER	1922
PDHCRS DETECTOR HOUSING NUMBER	1922
PDHCRS DETECTOR HOUSING NUMBER	1922
LST SONDE SERIAL NUMBER	1922
LST CALIBRATION MODE	WATE
MUD DENSITY	9.00000 LB/G

W E I G H E D

	BASE HIGH	WL UNITS
LL	16.61	16.61 CPS
LS	95.31	108.1 CPS
SS	78.91	78.91 CPS
LLHR	16.61	16.61 CPS
LSHR	15.79	15.79 CPS
SSHR	11.69	11.69 CPS

DATA DETECTOR CALIBRATION SUMMARY

	TDTH	TDTH	
	MEASURED	CALIBRATED	MEASURED CALIBRATED
HNRT	8.31909	8.194	8.679 8.679

LSTC CALIPER CALIBRATION SUMMARY

	MEASURED		CALIBRATED		
	SMALL	LARGE	SMALL	LARGE	UNITS
CALI	10.09	14.5	10.09	14.5	IN

CP 89.0H FILE 1 22-DEC-95 03:56

SHOP SUMMARY

PERFORMED: 11-DEC-95 19:52
PROGRAM FILE: LCCHEP VERSION 28.0 85/07/181

LSTC. DETECTOR CALIBRATION SUMMARY

SNS SONDE NUMBER	6958
PDCRSM SERVICE CARTRIDGE NUMBER	1922
PDCRSM SERVICE CARTRIDGE NUMBER	1922
PDHCRS SURFACE HOUSING NUMBER	1922
LST SONDE SERIAL NUMBER	1922
LST CALIBRATION MODE	WATE
MUD DENSITY	9.00000 LB/G

W E I G H E D

	BASE HIGH	WL UNITS
LL	16.61	16.61 CPS
LS	95.31	108.1 CPS
SS	78.91	78.91 CPS
LLHR	16.6	16.6 CPS
LSHR	15.8	15.8 CPS
SSHR	11.7	11.7 CPS

SPECTRUM QUALITY RATIOS

SR10	.4541
SR20	.3331
SR30	.1129
SR	1.0429

SHOP SUMMARY

PERFORMED: 11-DEC-95 20:57
PROGRAM FILE: LCCHEP VERSION 28.0 85/07/181

DSTH DETECTOR CALIBRATION SUMMARY

	TDTH	TDTH	
	MEASURED	CALIBRATED	MEASURED CALIBRATED
HNRT	8.310	8.194	8.679 8.679

CNC=(360 + CNB)/(HDI)

