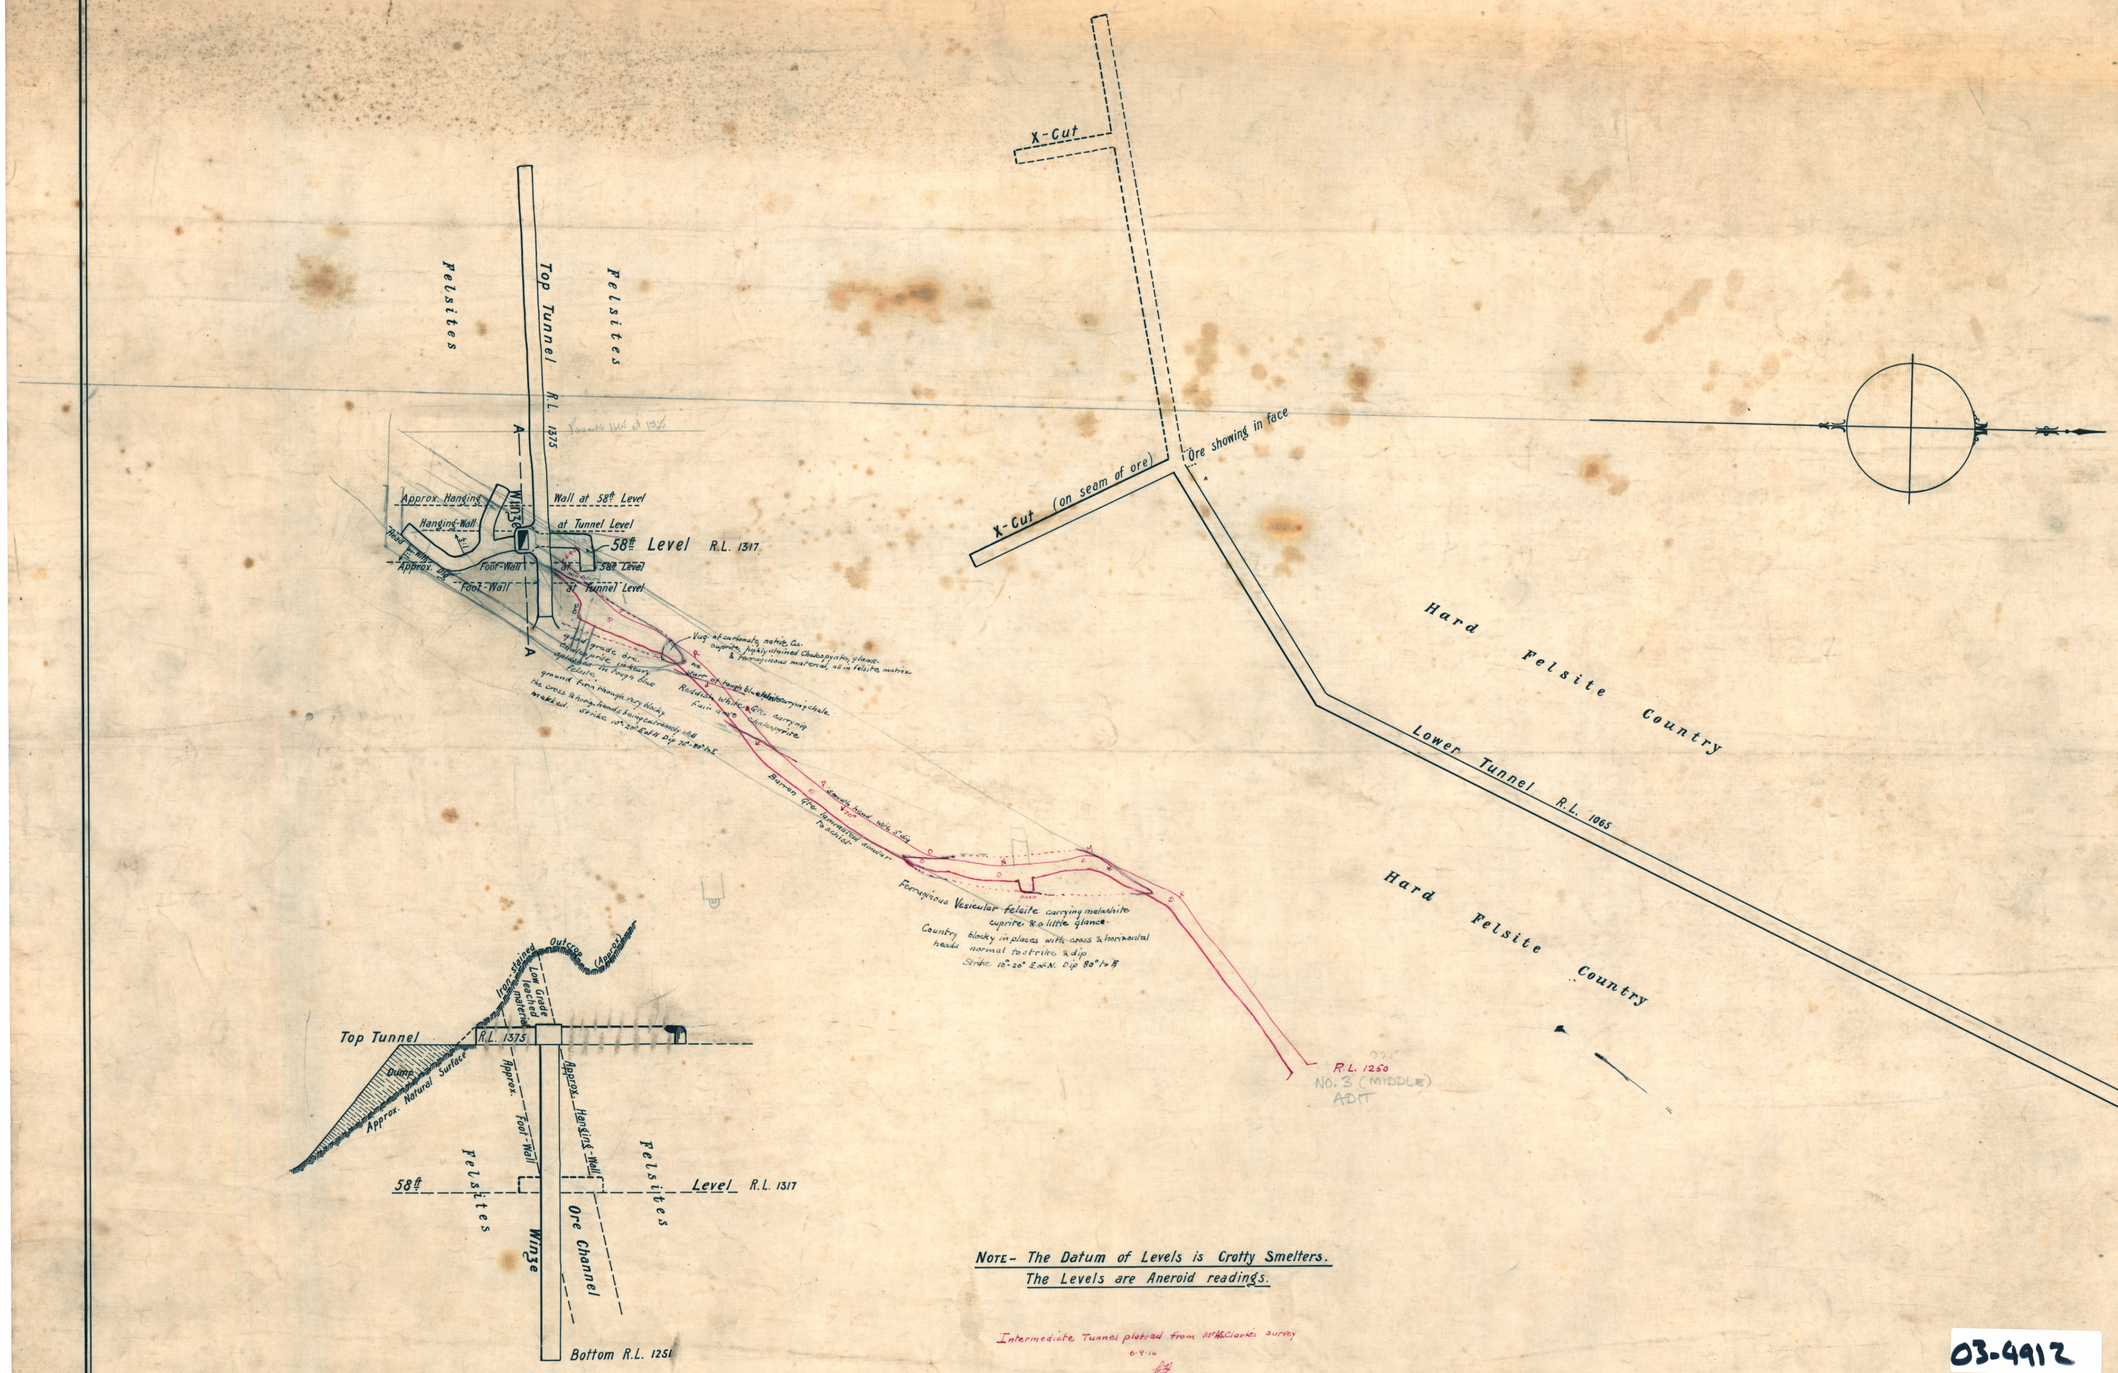

SECTION A-A
LOOKING SOUTH

NOTE - The Datum of Levels is Crotty Smelters.
The Levels are Aneroid readings.

Intermediate Tunnel plotted from McClarkes survey 6-9-16

03-4912

The Mount Lyell Mining & Railway Co., Ltd.

Mine Department.

ROUGH PLAN OF WORKINGS JUKES PROPRIETARY MINE.

SCALE - 1" = 30'.

5 cm

J2

ET 76