TAS|2|500

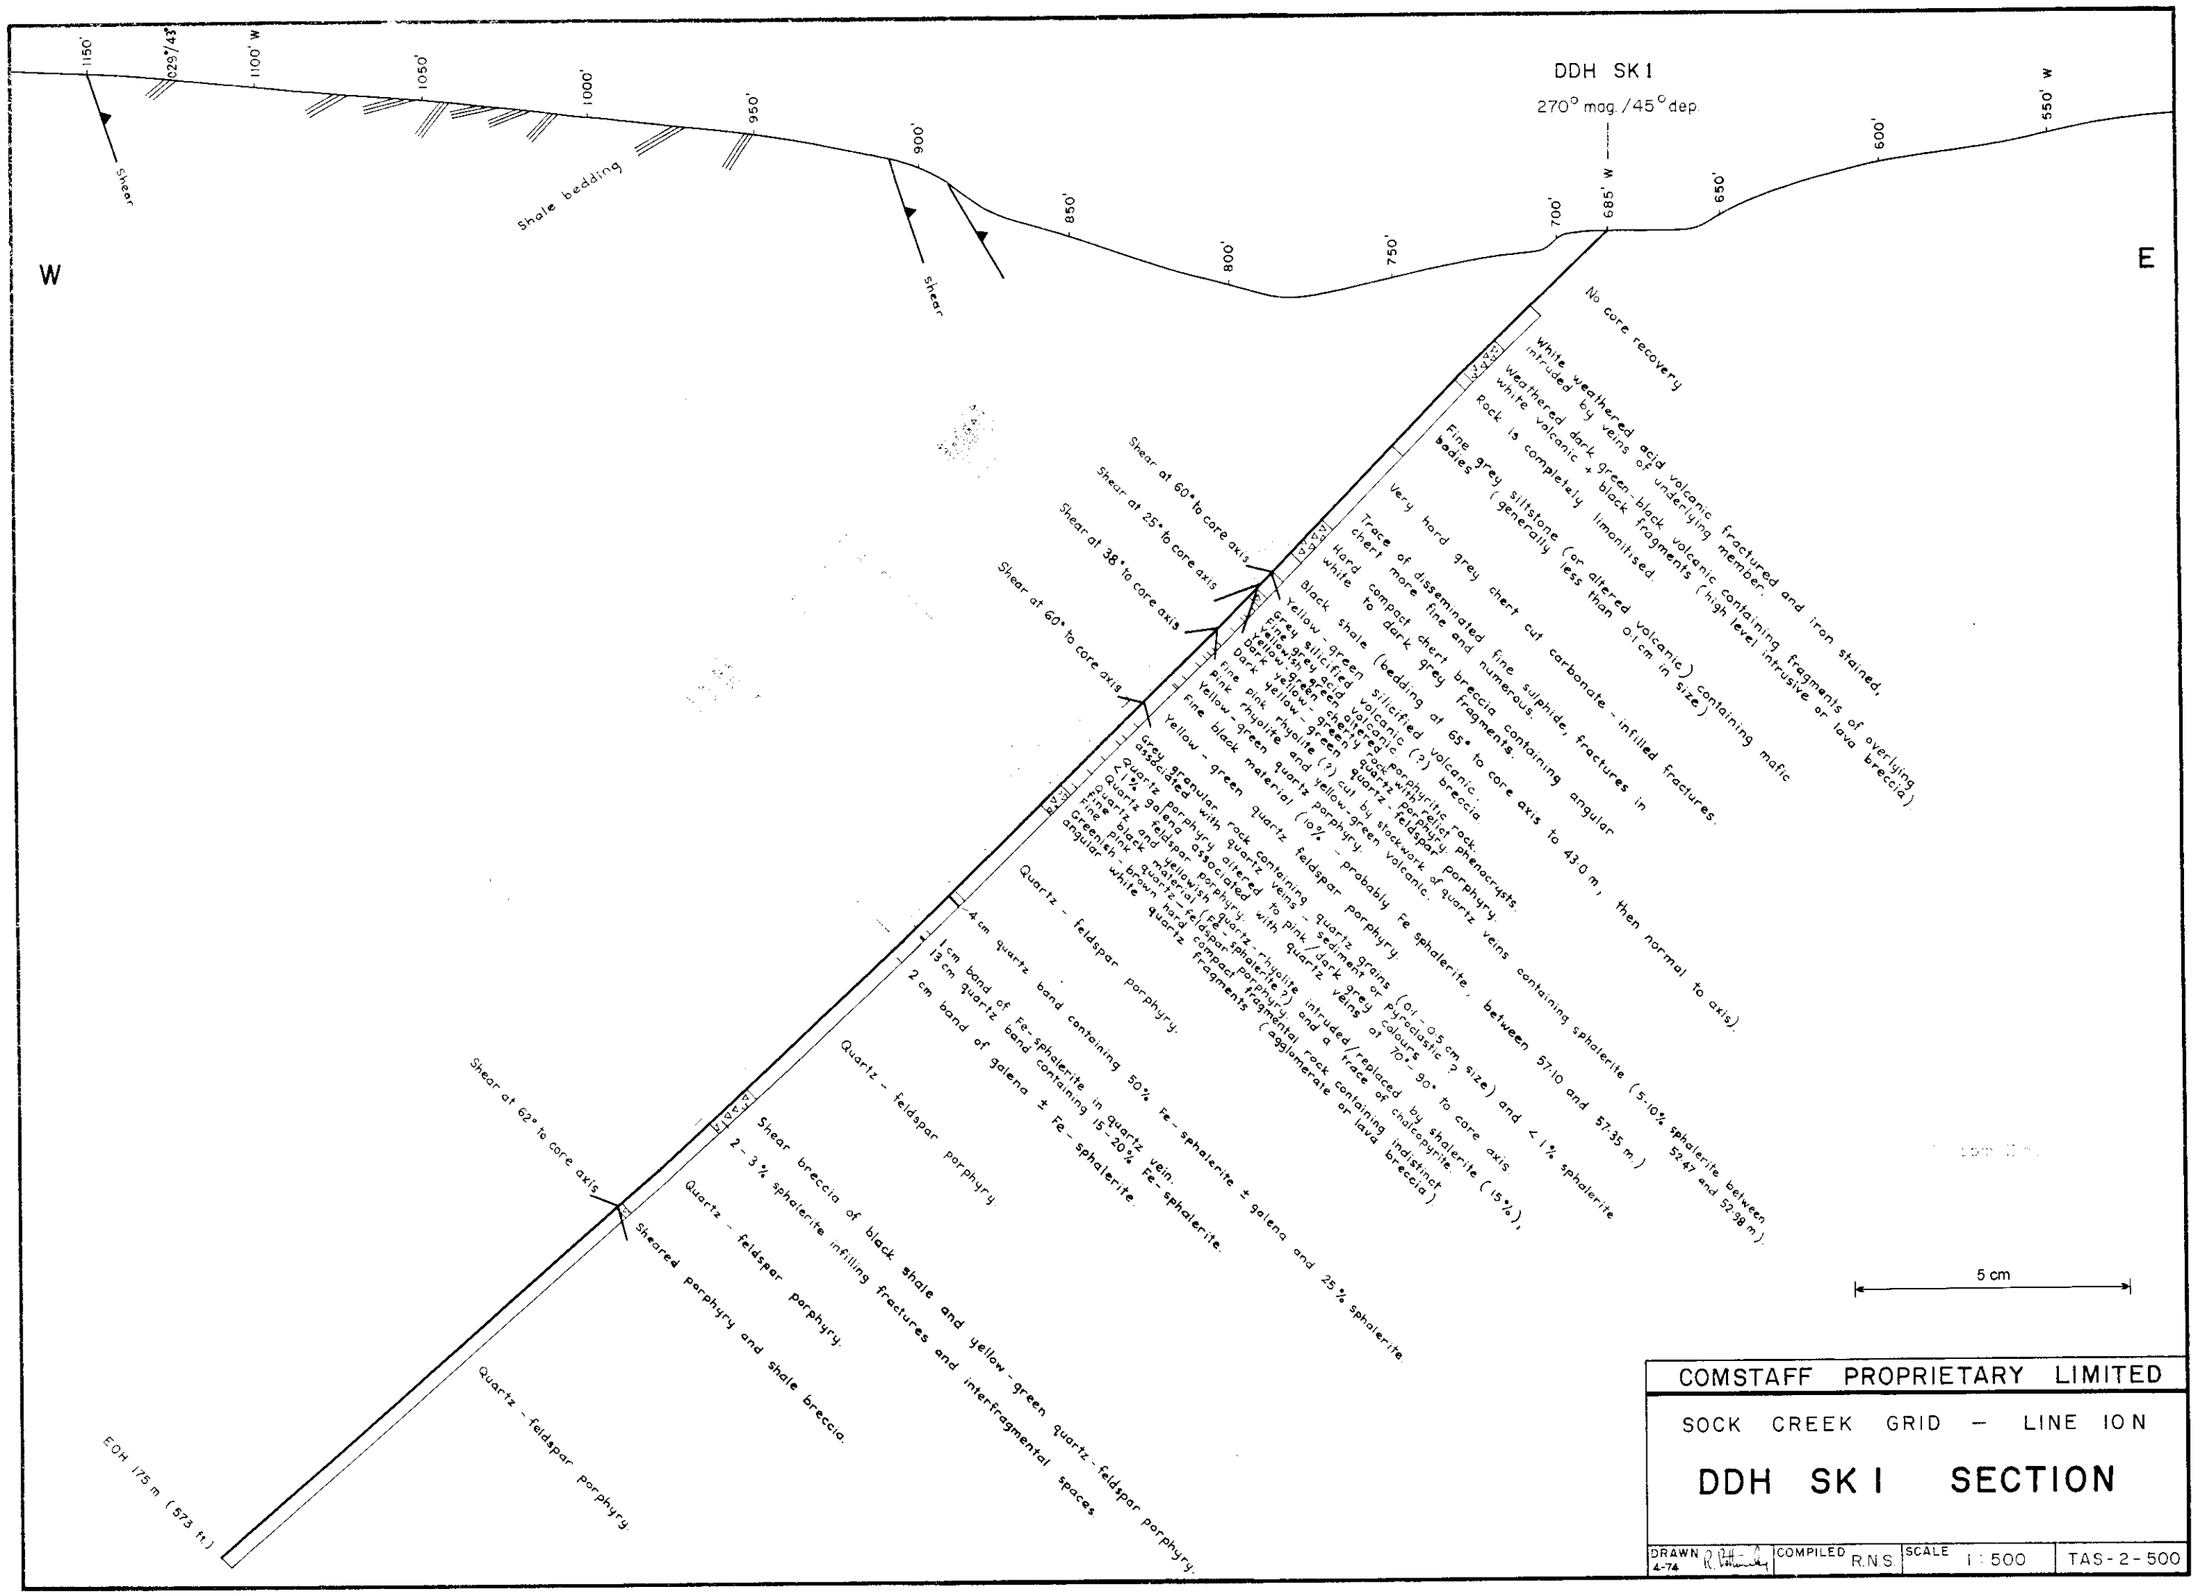

COMSTAFF PROPRIETARY LIMITED

SOCK CREEK GRID — LINE 10N

DDH SK1 SECTION

DRAWN 4-74	COMPILED R.N.S	SCALE 1 : 500	TAS-2-500