TAS/2/4152

5 cm

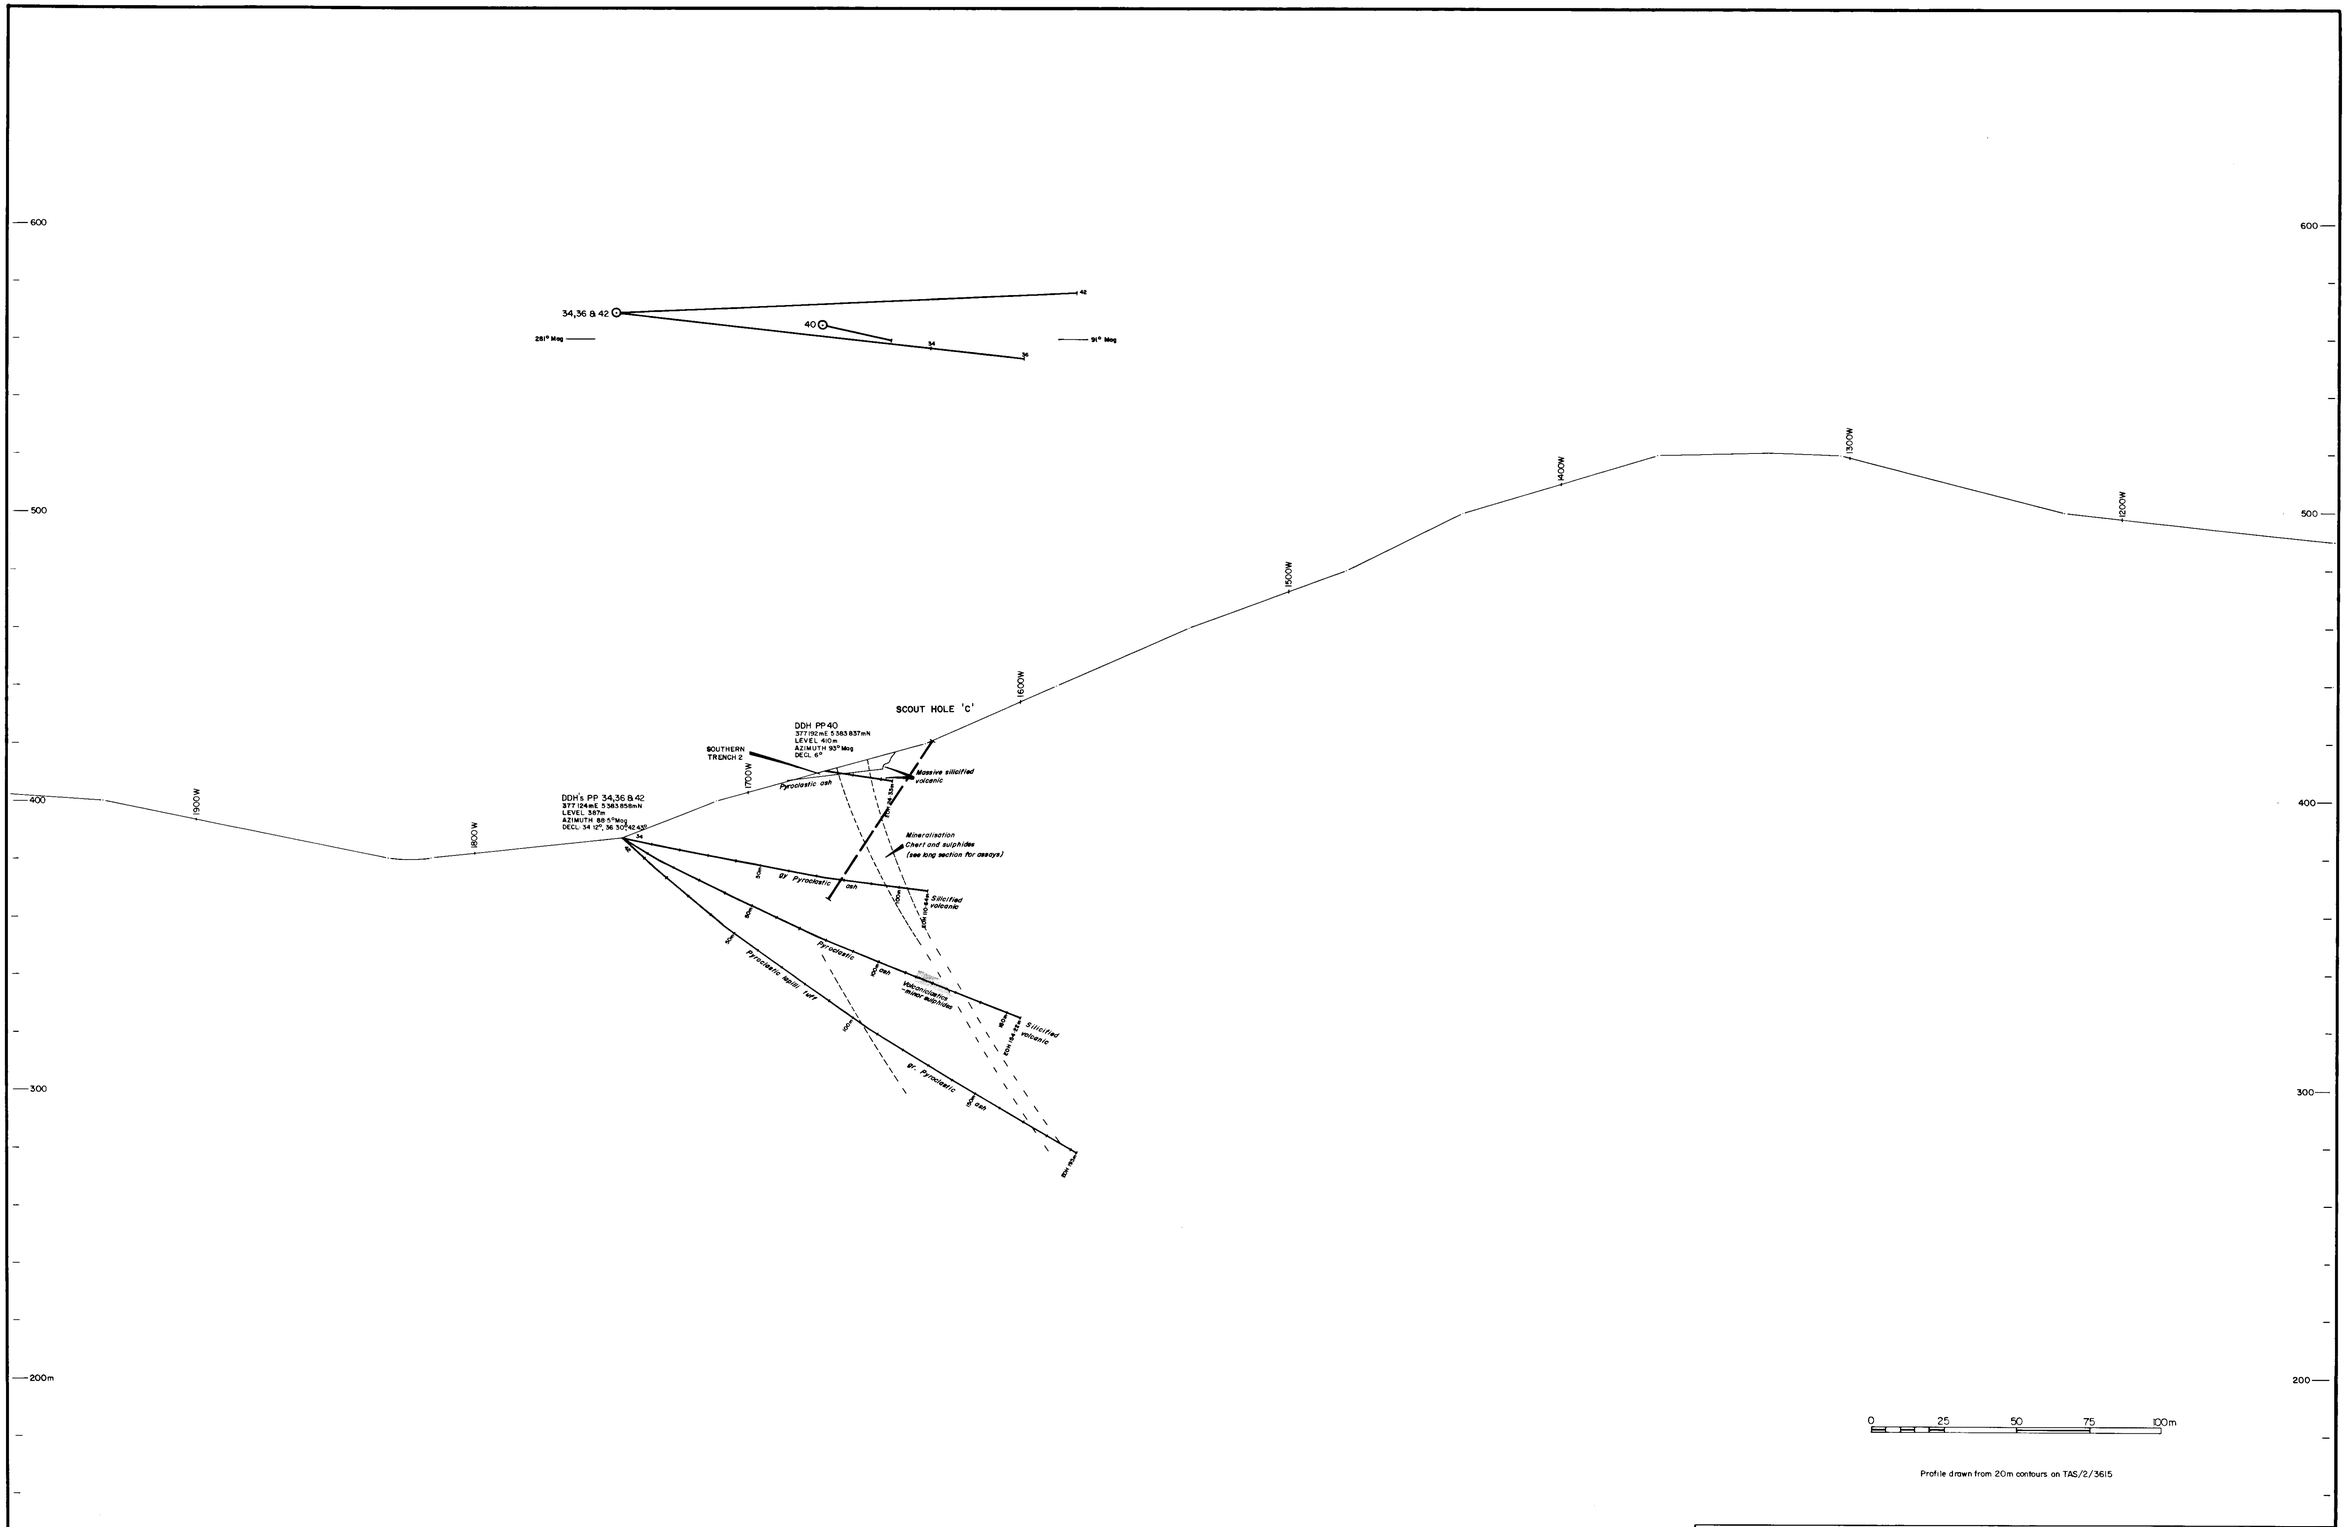

Profile drawn from 20m contours on TAS/2/3615

COMSTAFF PROPRIETARY LIMITED

LEASE No. 5/63	CHESTER - PINNACLES PROJECT	COMPILED R.W.L. Shaw
AREA 4	EAA GRID - LINE 2200S	DRAWN J. HARDISTY
AMENDMENTS 1 8, 2 9, 3 10, 4 11, 5 12, 6 13, 7 14	DDH's PP 34, 36, 40 & 42	DATE 29/10/84
	SECTION OF PROPOSED SCOUT DRILLING PROGRAM SOUTHERN TRENCH AREA	SCALE 1:1000
		REF. No. TAS/2/4152