TAS/2/3637

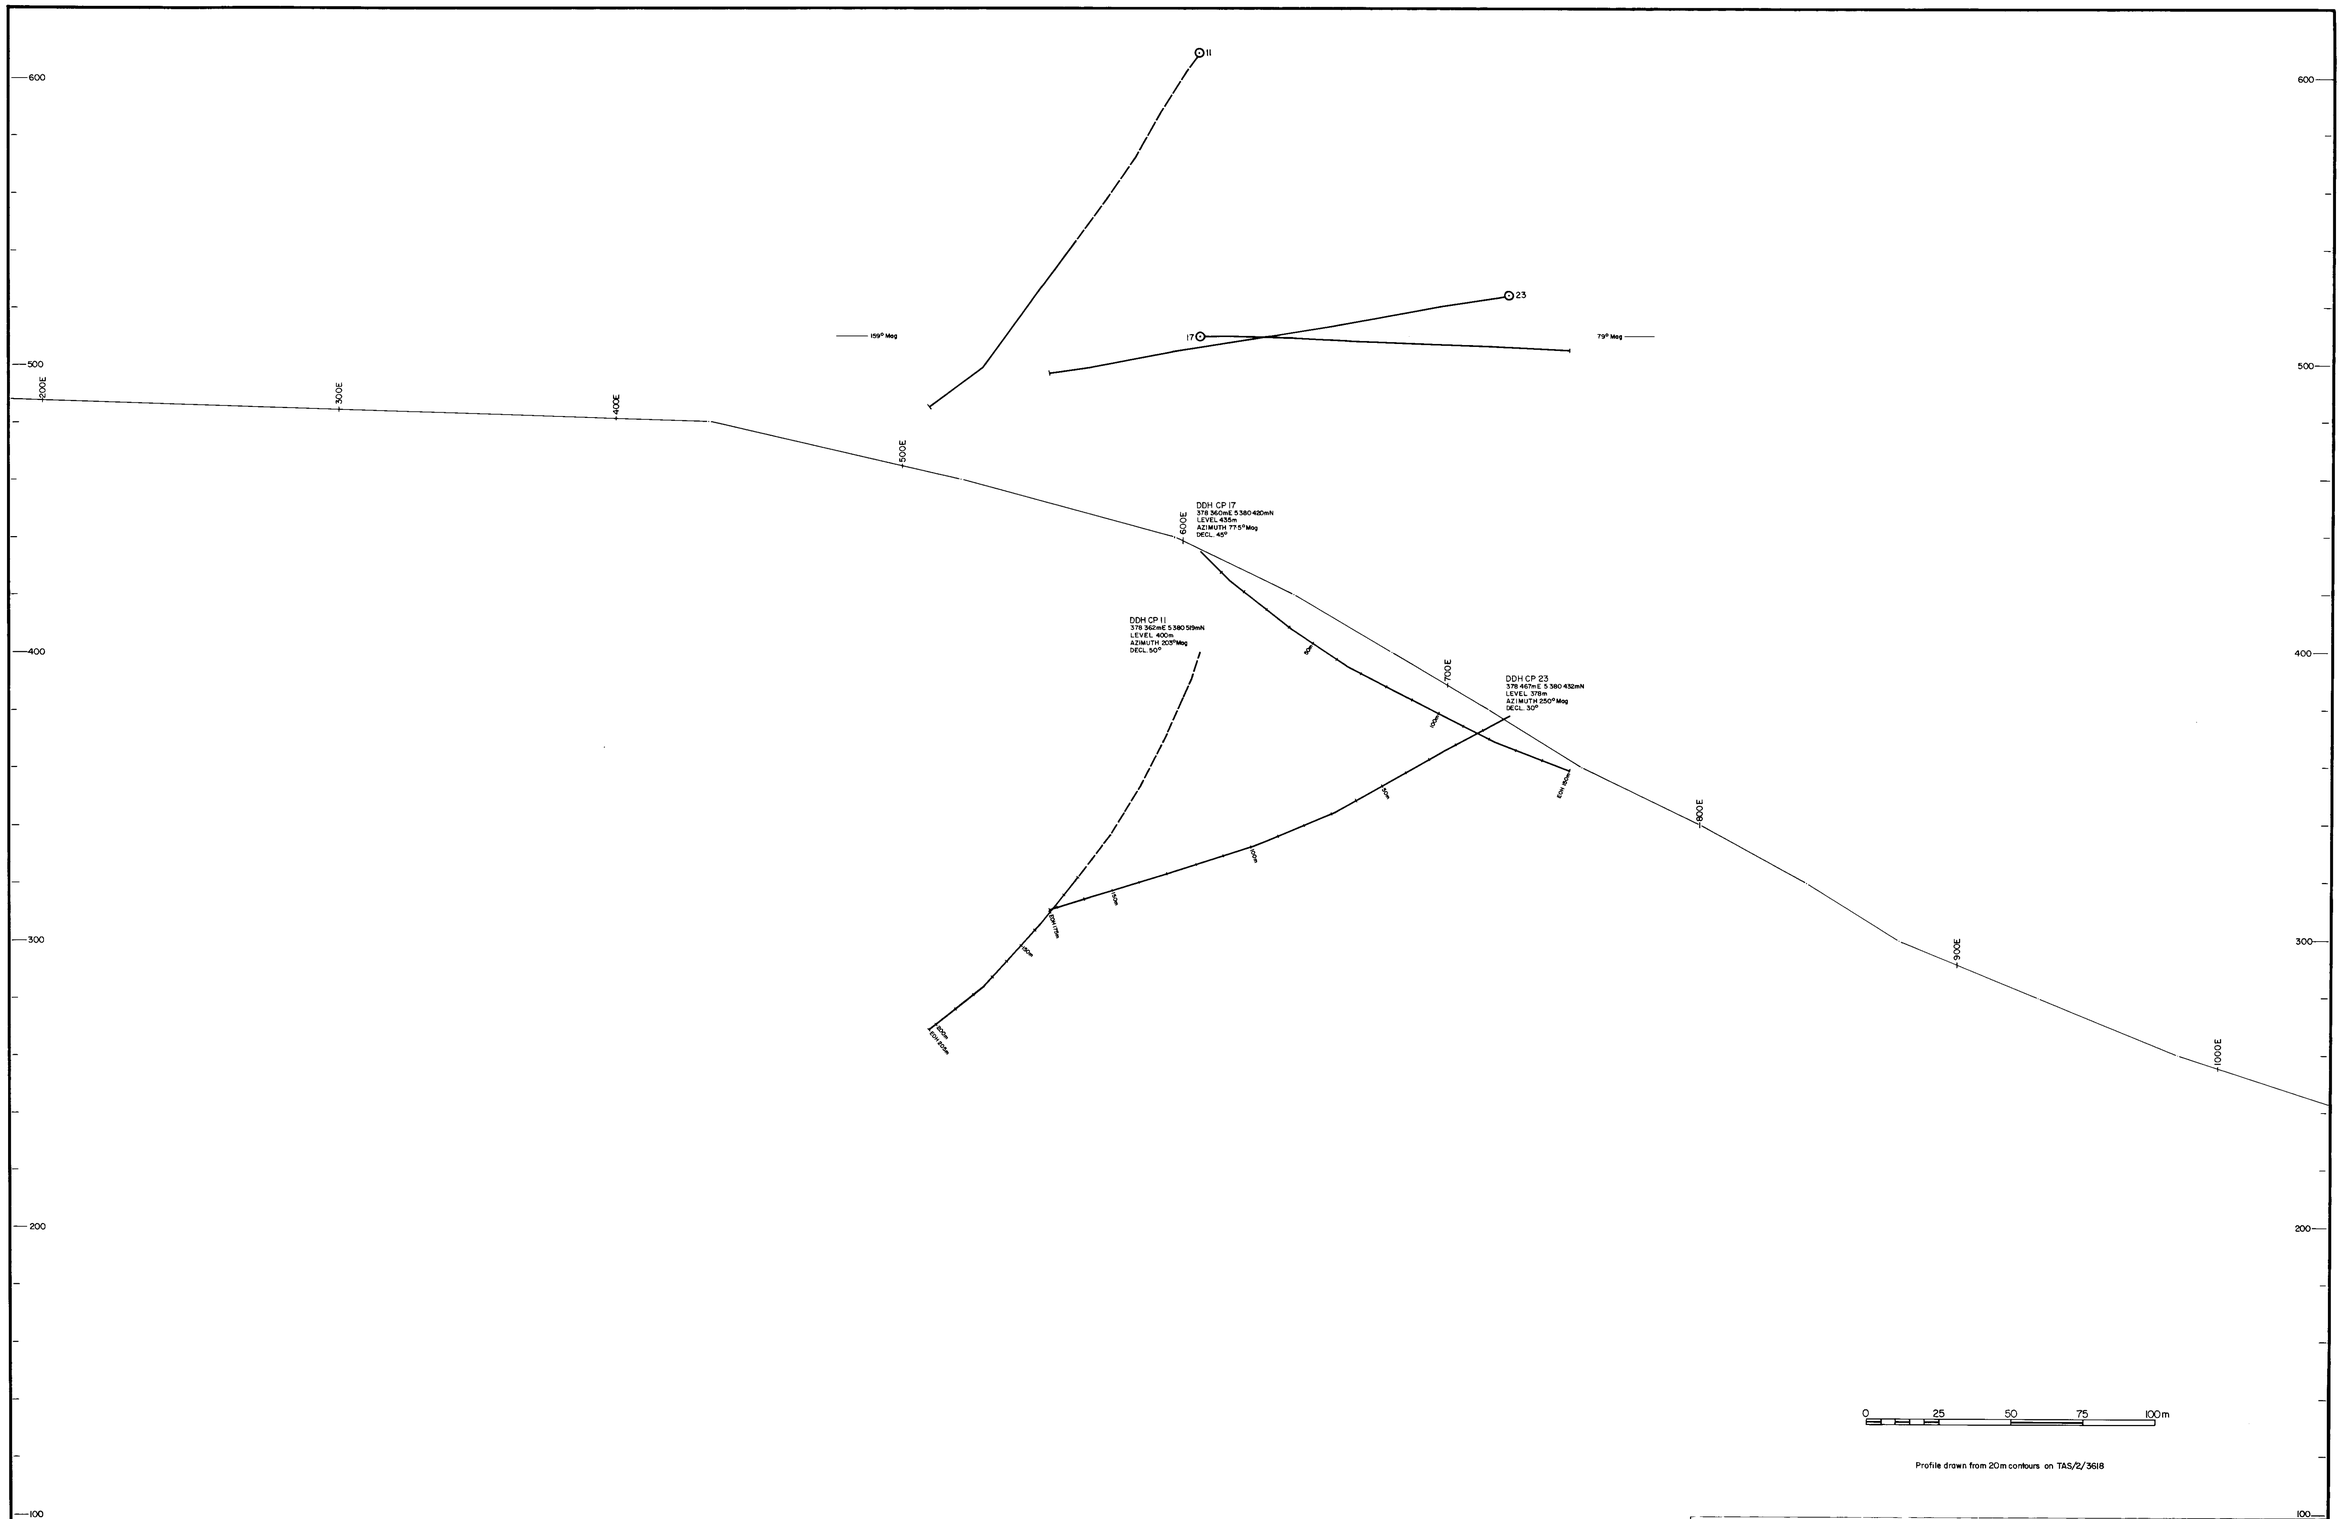

COMSTAFF PROPRIETARY LIMITED

LEASE No	5/63	CHESTER - PINNACLES PROJECT EAD GRID - LINE 500N **DDH's CP 17, 23 & PART 11**	COMPILED: R W L Show
AREA	4		DRAWN: HR
AMENDMENTS	1 8 2 9 3 10 4 11 5 12 6 13 7 14		DATE: 9/83
			SCALE: 1:1000
			REF No: TAS/2/3637