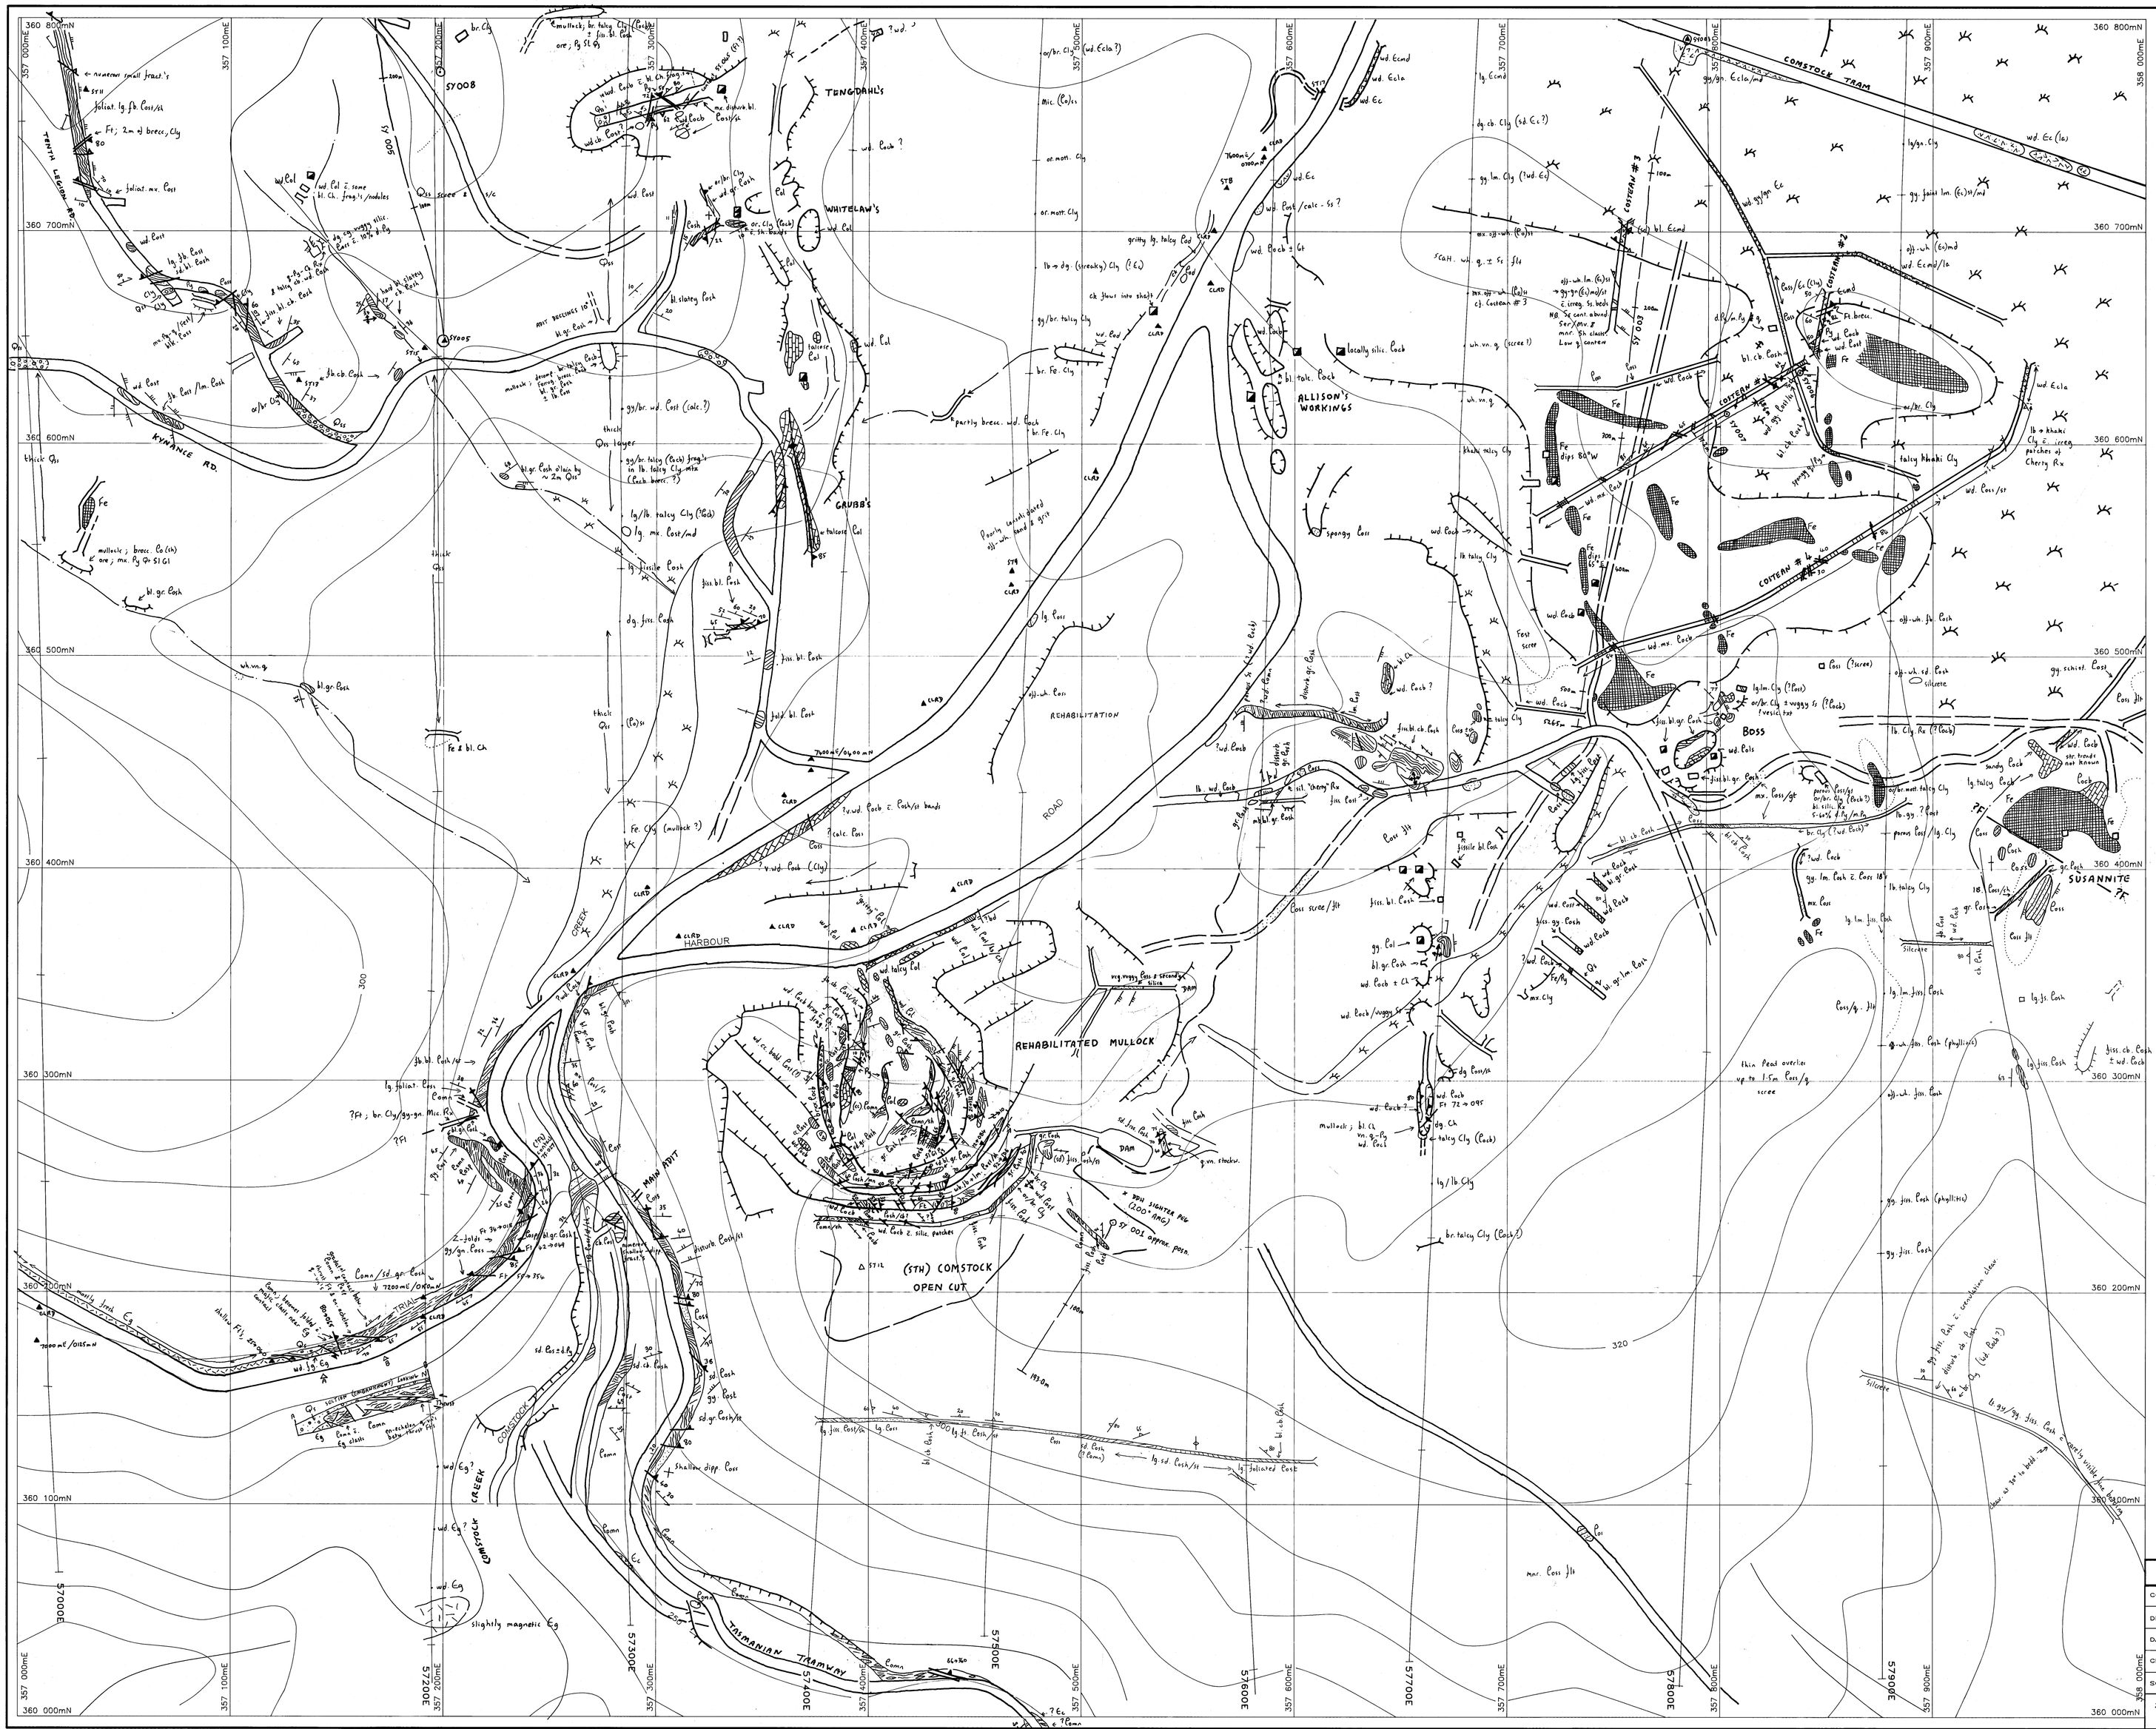
COMSTOCK TRAM
TUNGDAHL'S
WHITELAW'S
GRUBB'S
ALLISON'S WORKINGS
REHABILITATION
HARBOUR
REHABILITATED MULLOCK
DAM
(STH) COMSTOCK OPEN CUT
MAIN PIT
TASMANIAN TRAMWAY
COMSTOCK CREEK
HYNANDE RD.
BOSS
SUSANNITE
COTTERAY #1
COTTERAY #2
COTTERAY #3
360 800mN
360 700mN
360 600mN
360 500mN
360 400mN
360 300mN
360 200mN
360 100mN
360 000mN
357 000mE
357 100mE
357 200mE
357 300mE
357 400mE
357 500mE
357 600mE
357 700mE
357 800mE
357 900mE
358 000mE
Legend as for 1:5,000 Geological Fact Map Sheet C
(Drwg. ID. 5521/033)
5 cm
SHEET LAYOUT
SHEET 1
SHEET 2
SHEET 3
SHEET 7
SHEET 4
SHEET 5
SHEET 6
PLAN 12
RGC EXPLORATION PTY. LIMITED
INCORPORATED IN NEW SOUTH WALES
COMPILED J.C.
DRAWN M.O.W.
DATE 21/3/91
CHECKED
SCALE 1 : 1,000
ZEEHAN E.L. 42/87
FACTUAL GEOLOGY
SHEET 4
20 10 0 20 m
DRAWING ID. 5521/058

5521/058