1:1200

RED HILLS

TCR 94-3581
TYNDALL PROJECT
EL 9/66 10/69 14/71 41/71

COMPOSITE DRILL PROFILE
DDH's. RH9+RHP95

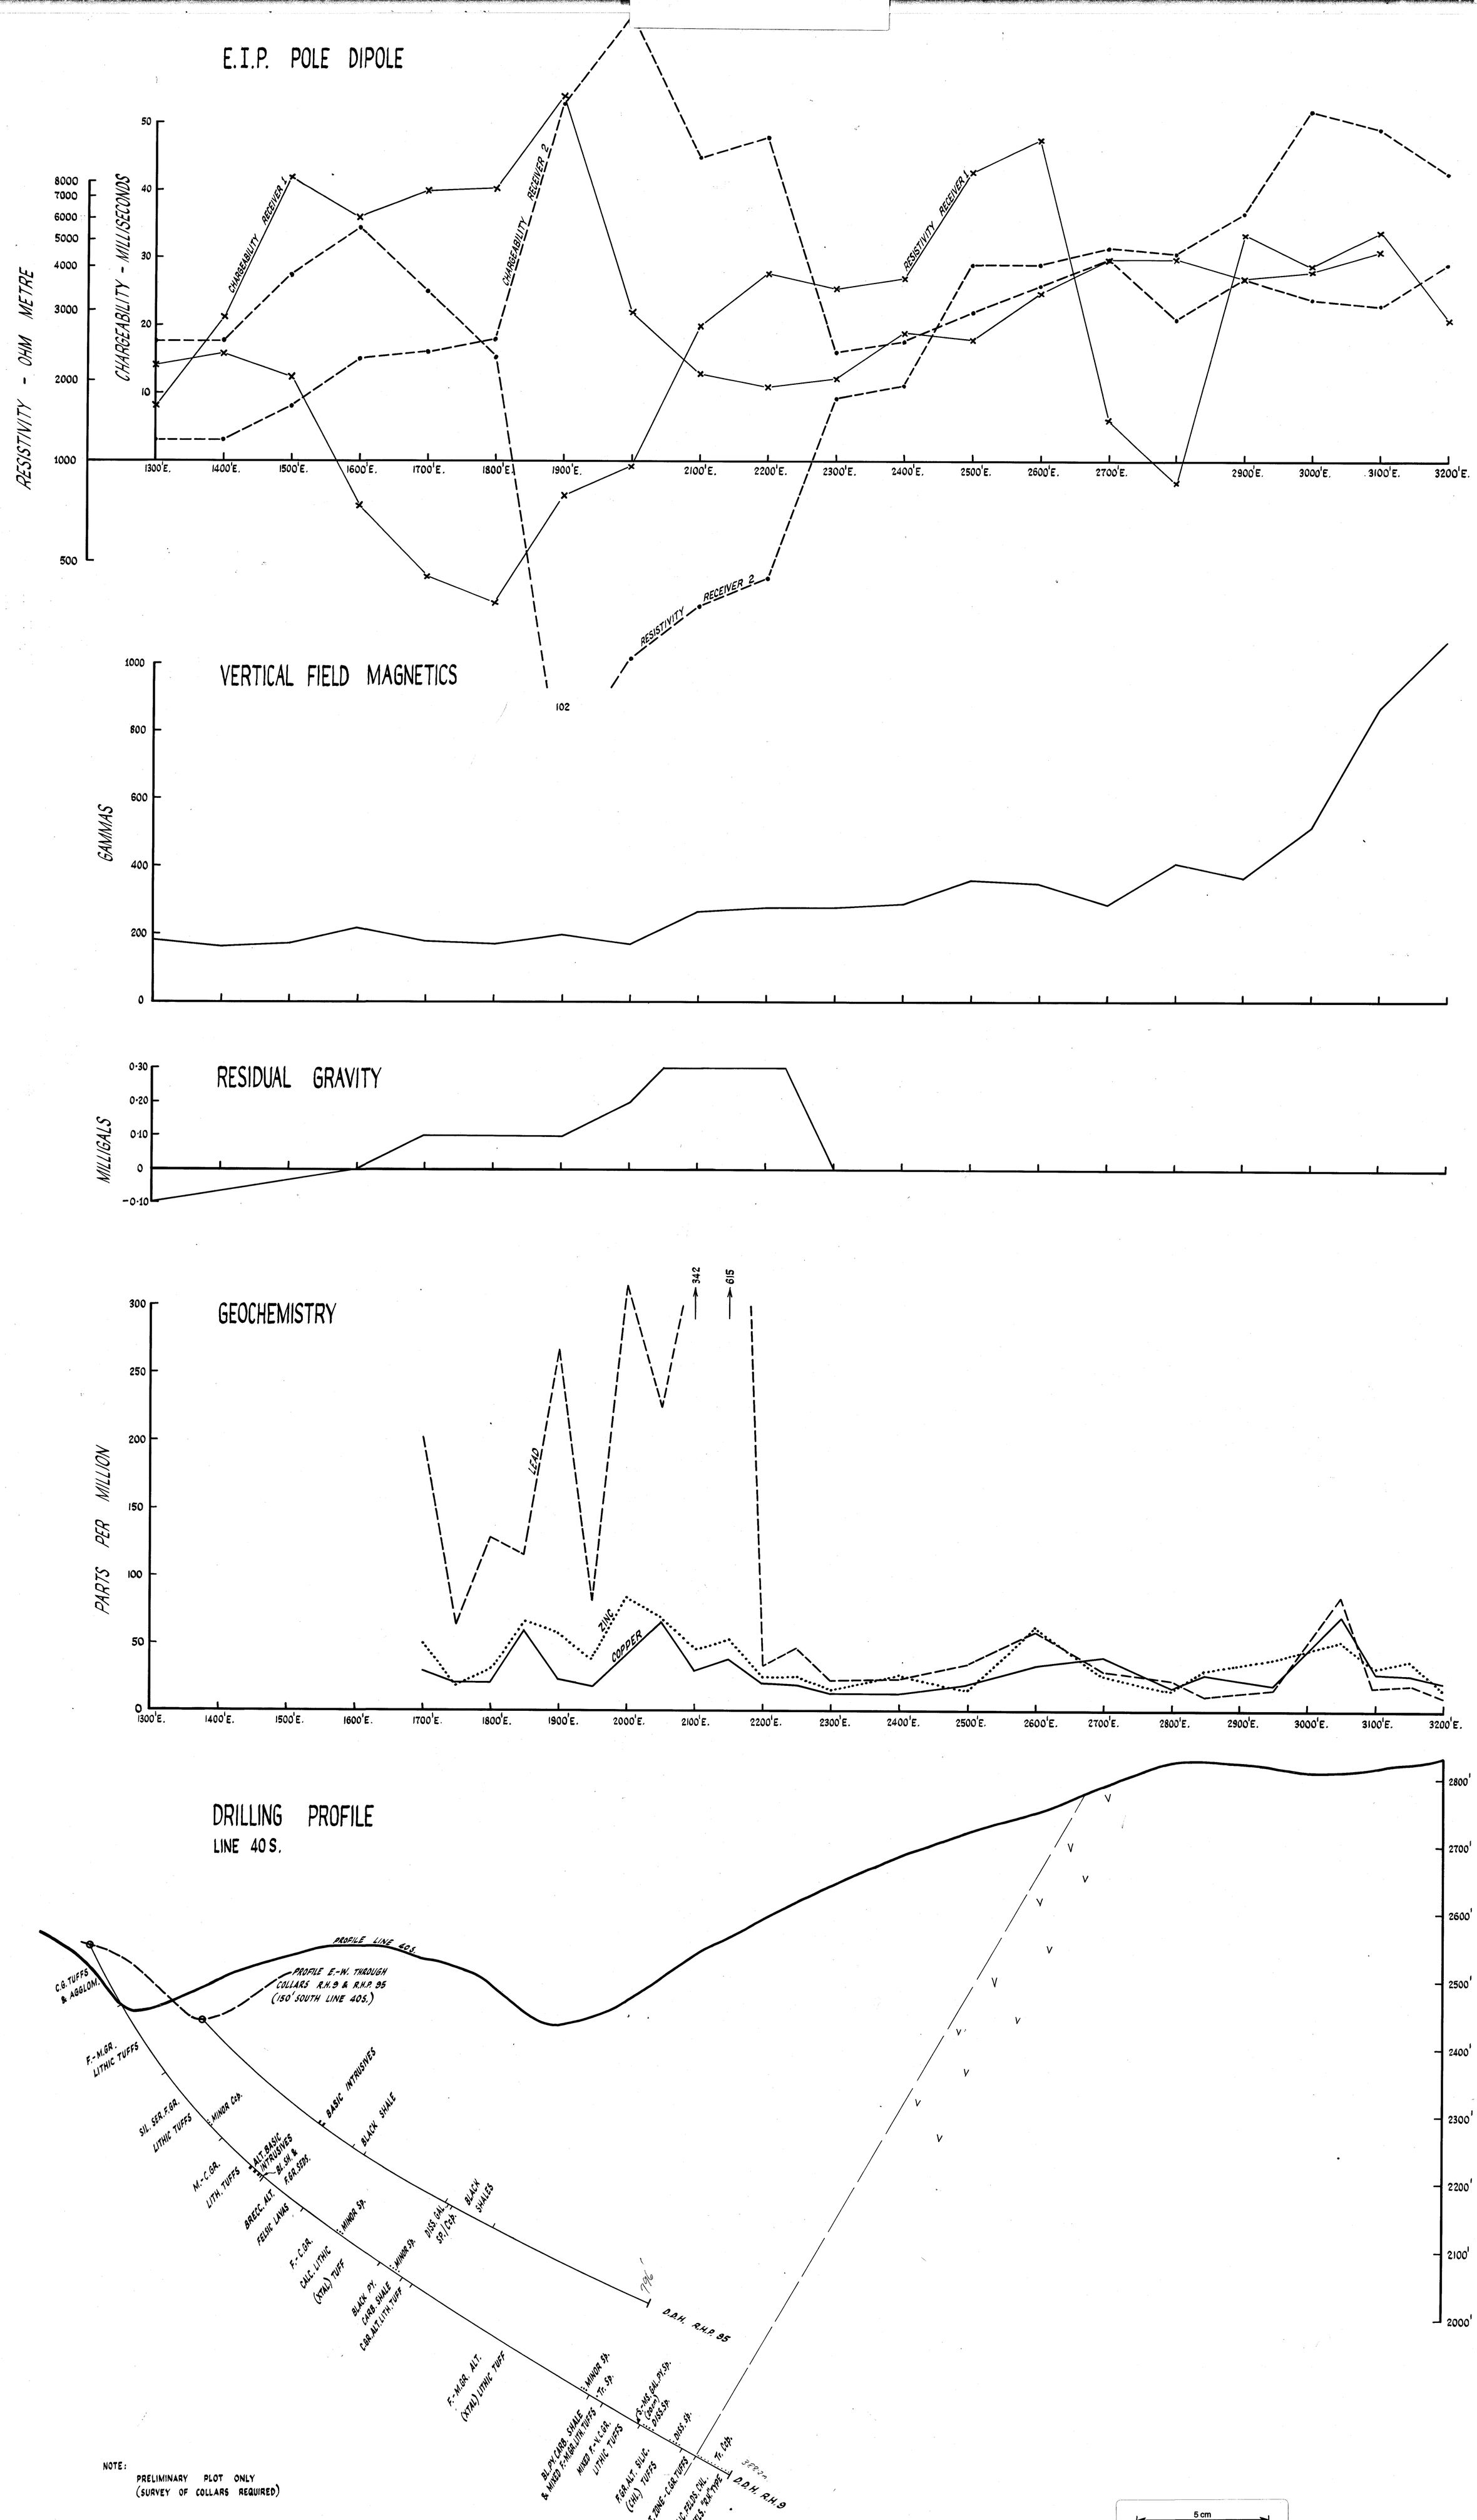

THE CONSOLIDATED SYNDICATE	DRAWN. P.B.
	TRACED. R.G.W.
MT. TYNDALL E.L. 9/66	CHECKED.
RED HILLS AREA	DATE. DEC.
D.D.H's. R.H.9 & R.H.P. 95 - LINE 40 S.	SCALE. 1:1200