1:1200

BASIN LAKE

TCR 94-3581
TYNDALL PROJECT
EL 9/66 10/69 14/71 41/71

COMPOSITE LINE
PROFILE LINE 72S
D.D.H. BL 1

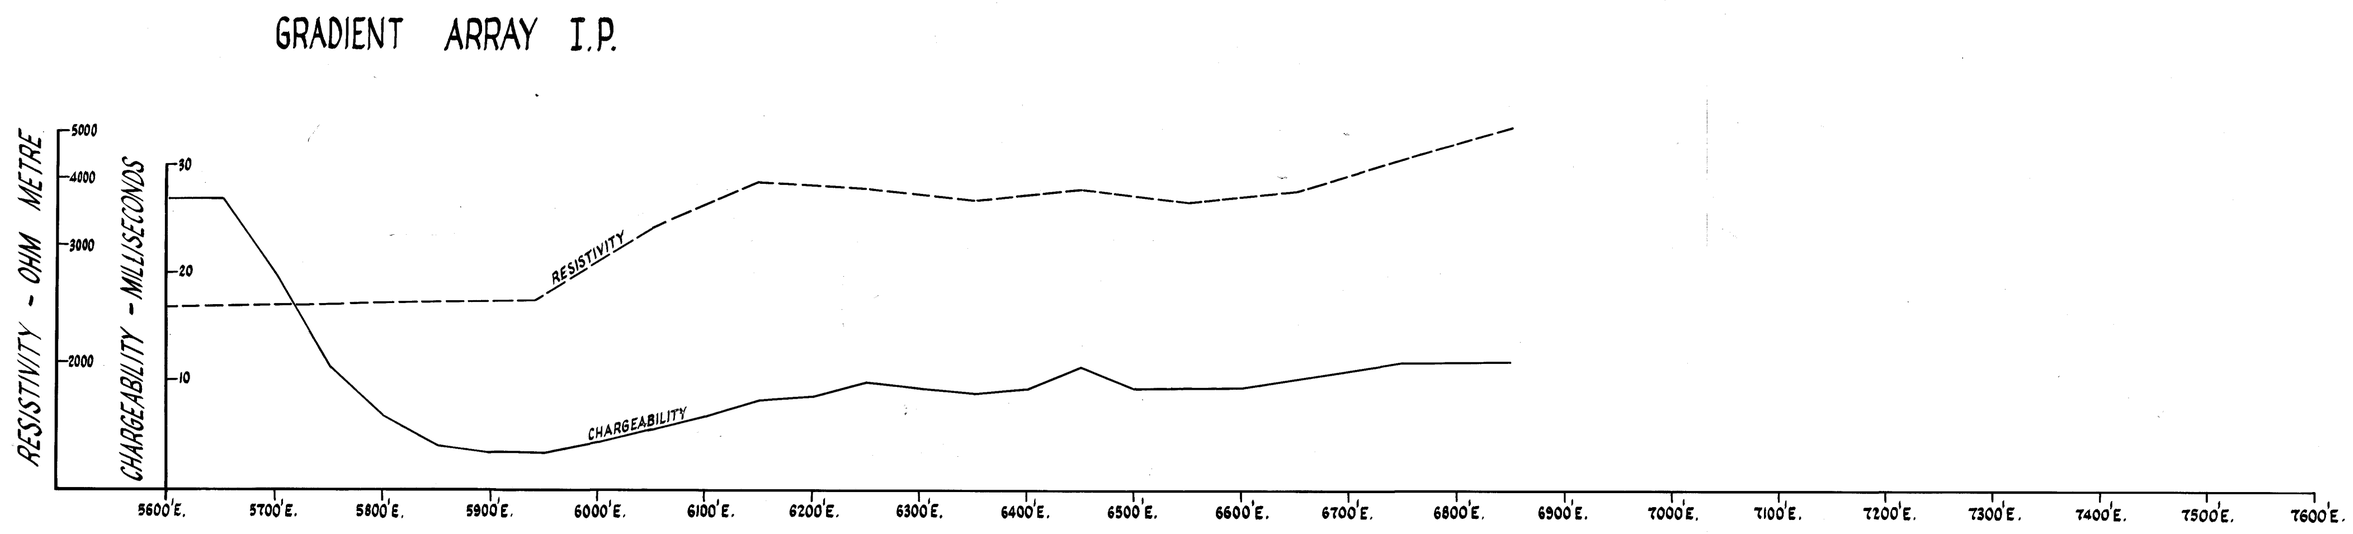

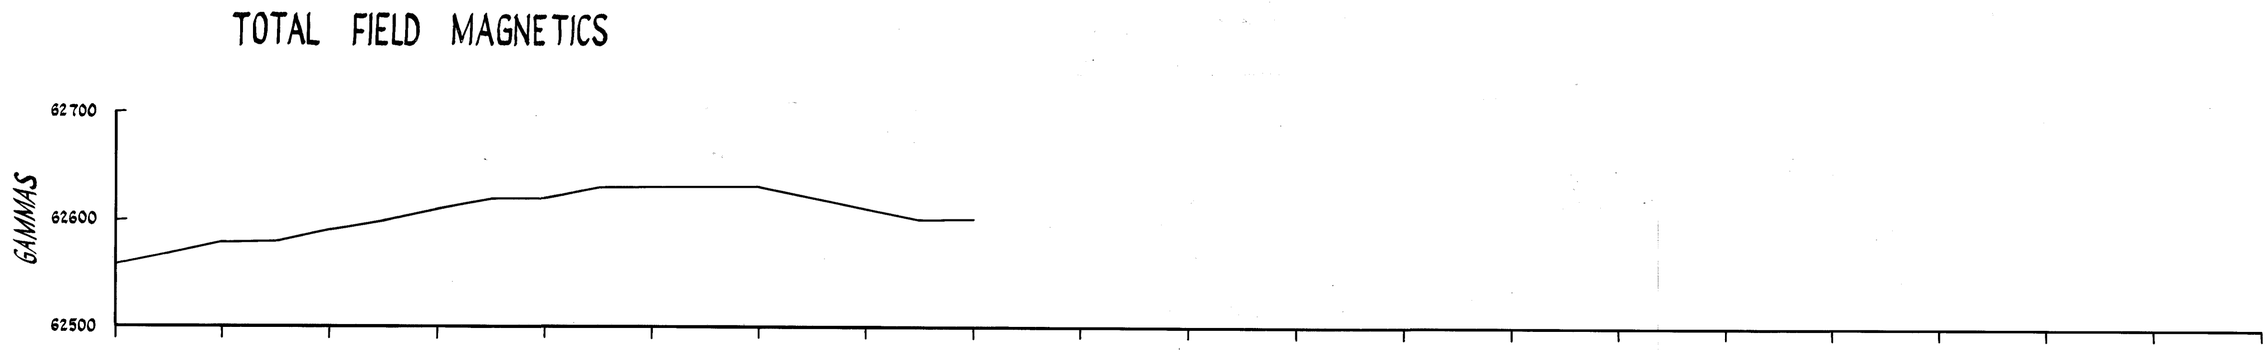

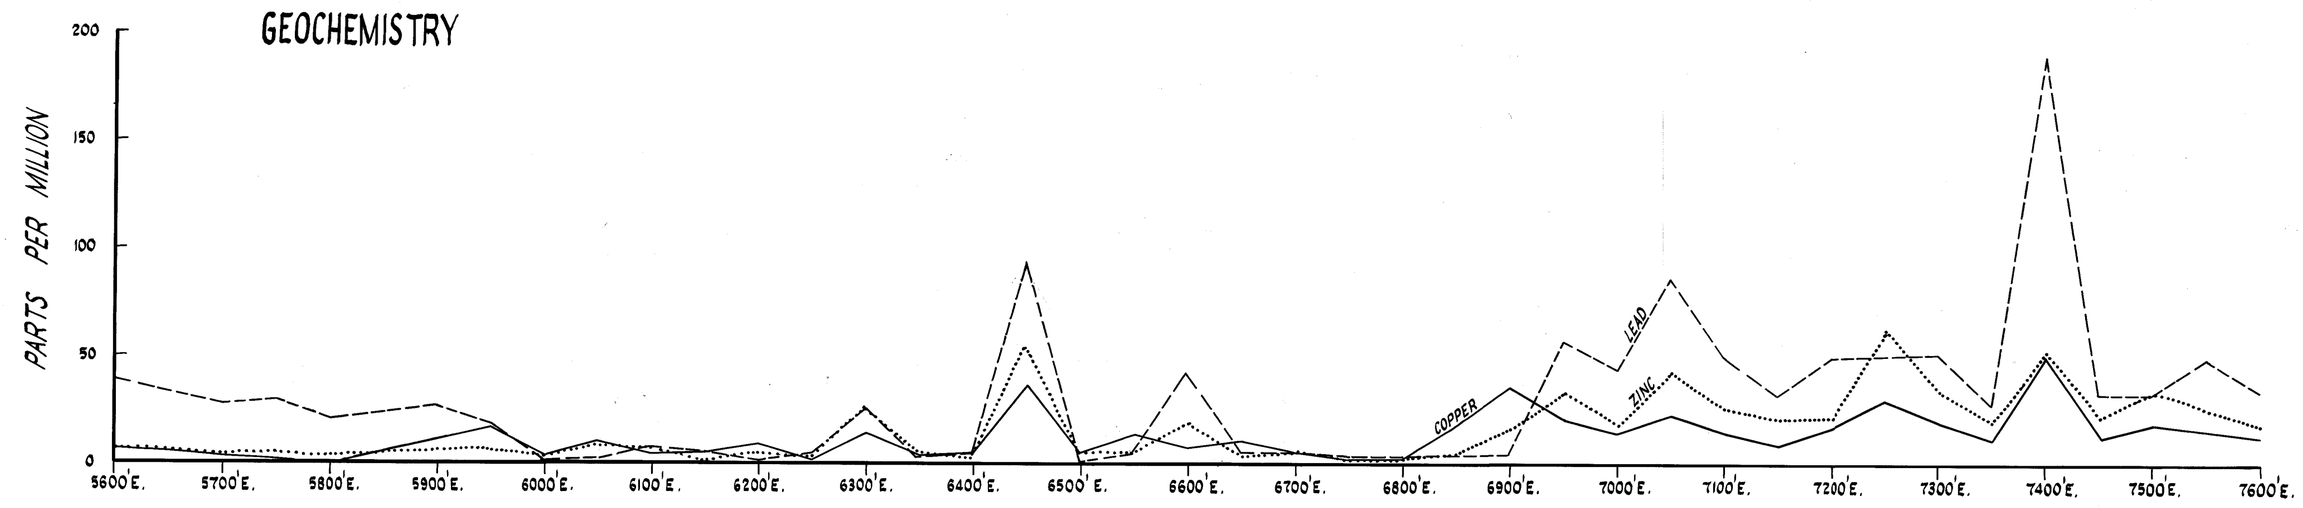

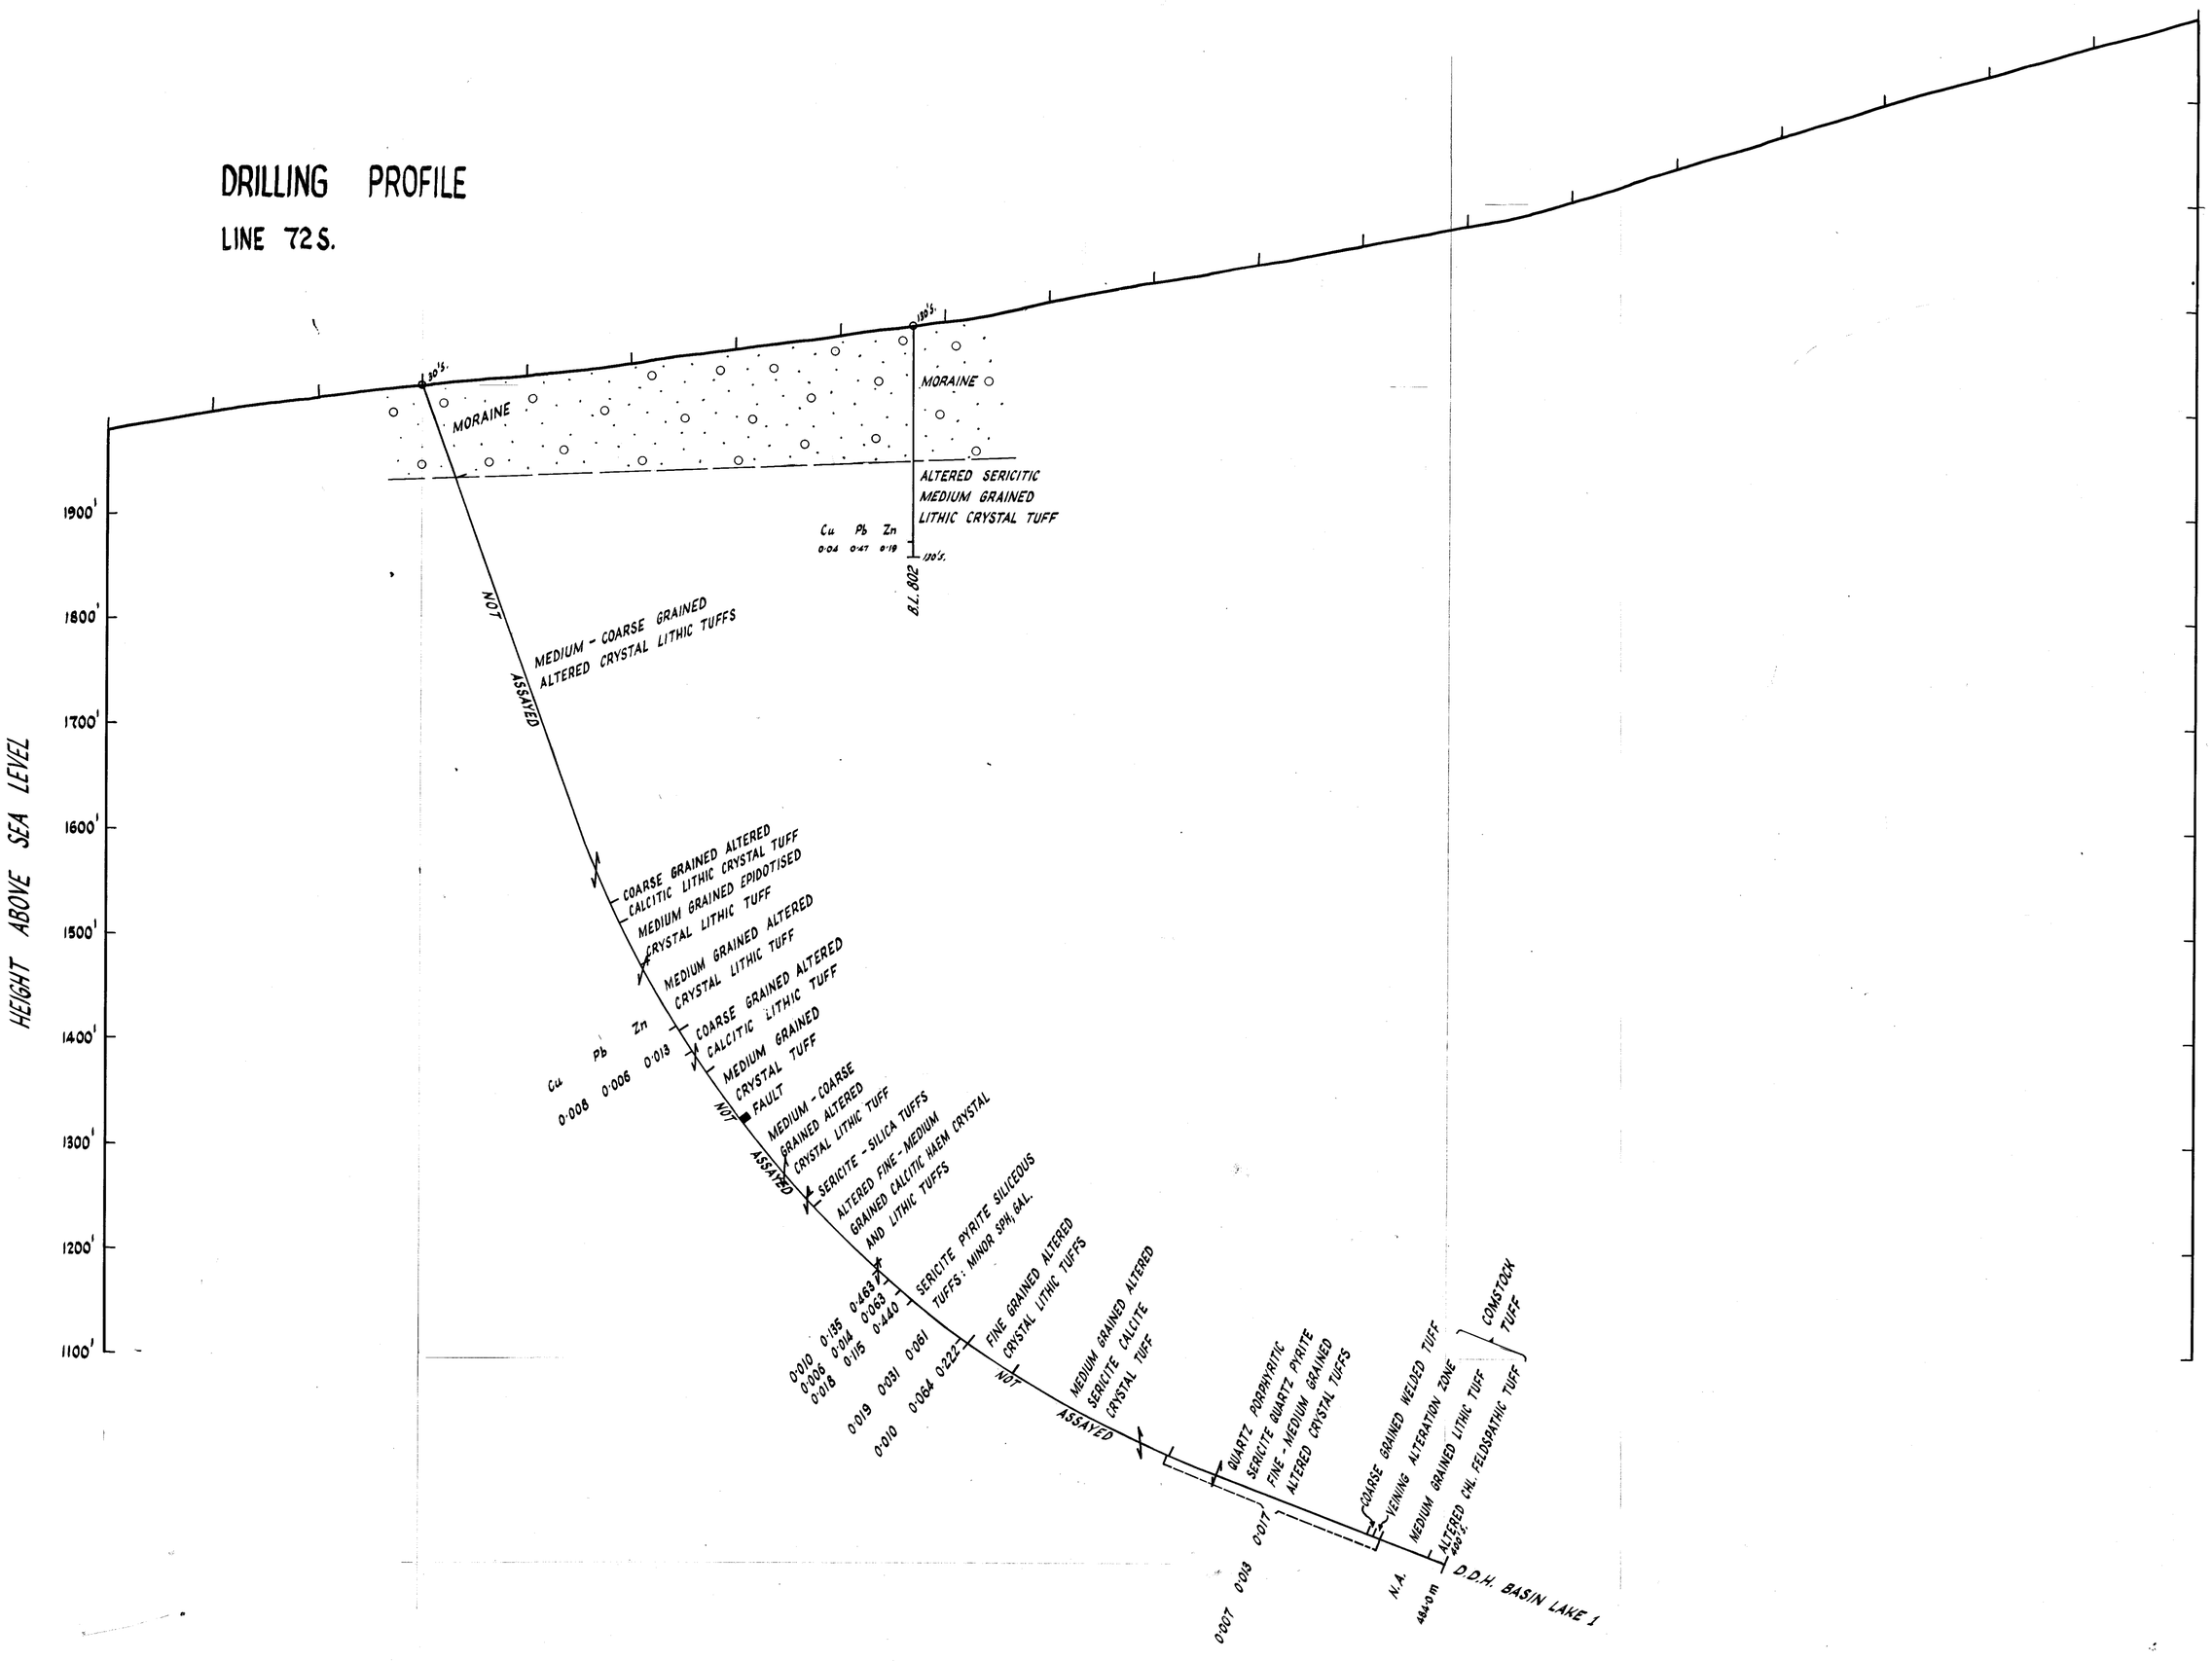

5 cm

THE CONSOLIDATED SYNDICATE	DRAWN. A.C.W.
	TRACED. R.G.WILSON.
HENTY-YOLANDE E.L. 41/71	CHECKED.
BASIN LAKE AREA	DATE. FEB. '78
	SCALE. 1 : 1200
LINE 72 S - B.L. 1	FIGURE 7